

Site Layout 1:200

0 2 4 10 20

(SCALE 1:200)

© Crown Copyright 2010. All rights reserved. Promap licence number 100020449

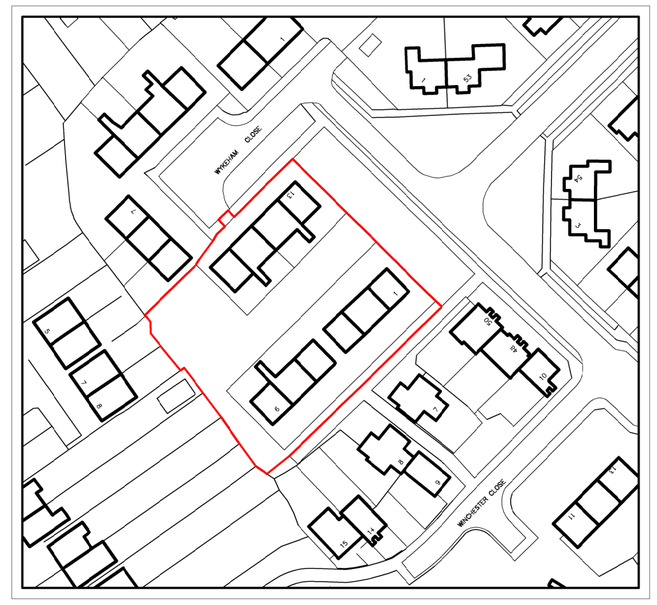

Location Plan 1:1000

Schedule of Accommodation

10 No. 2 Bed/ 3 Person Bungalows 65m²
TOTAL UNITS - 10

7No. New Parking Spaces
15No. Existing Parking Spaces
TOTAL PARKING SPACES - 22 (15 for New Build Scheme)

REV - A, GB, 03/11/10, Internal plan revised to Life Time Homes compliance.
REV - B, DRK, 30/11/10, Landscape amended, drawing status updated.
REV - C, DRK 28/04/11, Kriblok wall amended, Acid Grass bank shown part reinstated to top.
REV - D, DRK, 16/05/11, Tree planting omitted from top of grass bank.
REV - E, DRK, 10/06/11, Refuse stores show in the front gardens of plots 1-6.

First Wessex

PLANNING

Kenn Scaddan Associates Ltd
architecture planning design project management
CONCEPT HOUSE, 35 KINGSTON CRESCENT, NORTH END
PORTSMOUTH, HAMPSHIRE, PO2 8AA www.ksafd.co.uk
T - 023 9267 3618 F - 023 9257 9819 E - info@ksafd.co.uk

PROJECT
Wykeham & Winchester Close

DRAWING TITLE
Site Plan & Location Plan

Date	Drawn by	Scale	Drawing No.	Rev.
Sept 2010	DRK	1:200/1000 A1	960-PD-101	E