


proposed front elevation

proposed side elevation




proposed side elevation


proposed rear elevation

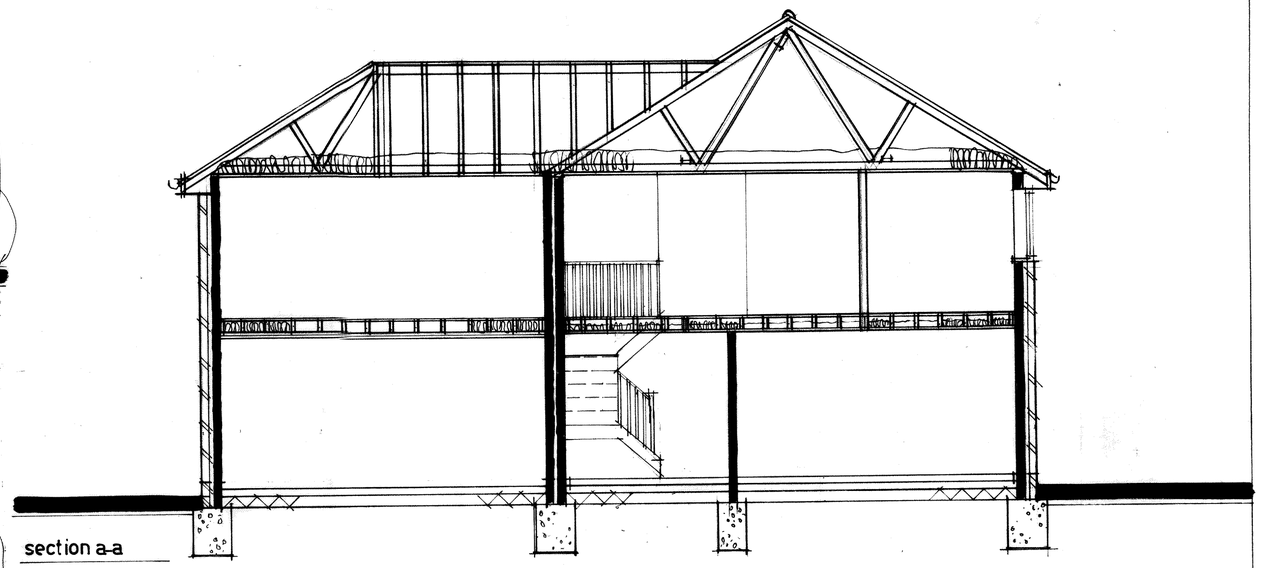


section a-a

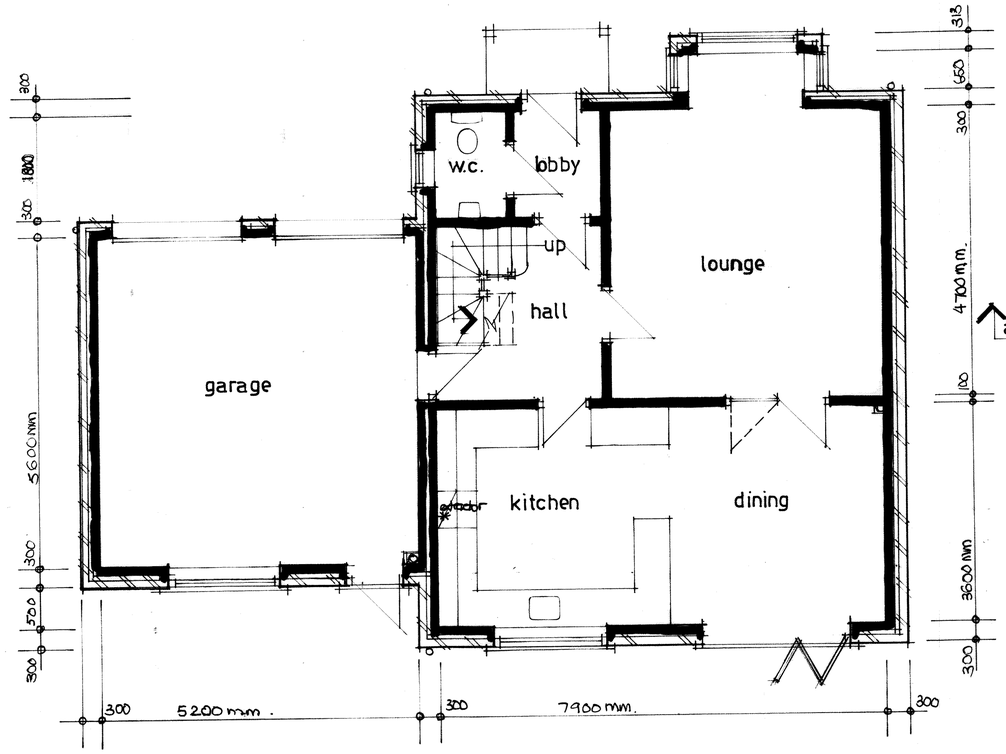

proposed groundfloor plan

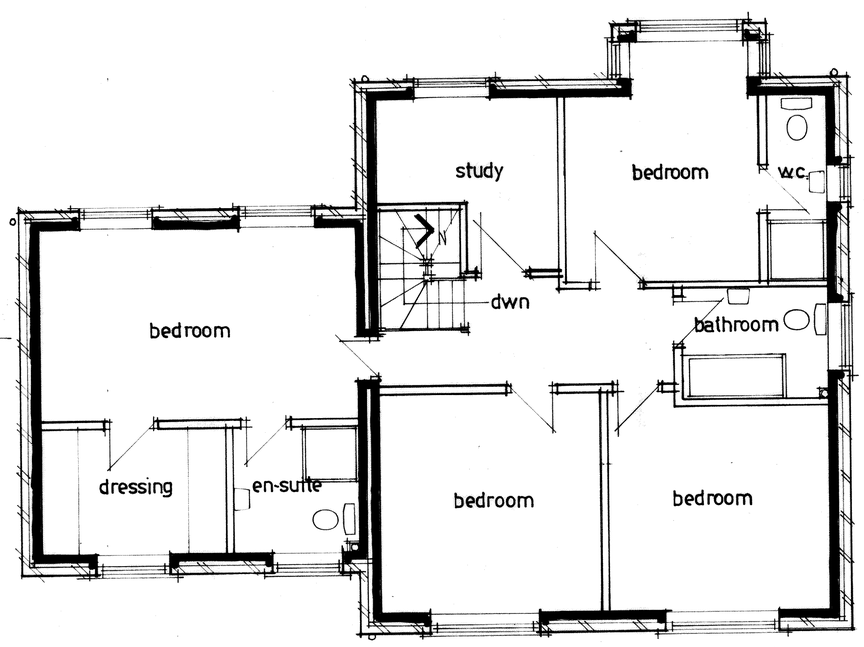

proposed firstfloor plan

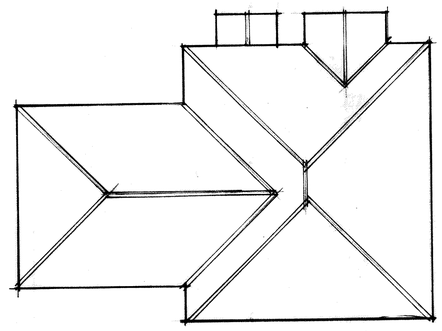

proposed roof plan 1:100

Drawing Title

Proposed new dwelling plot adjoining Brooklands, High Street, Botley, Hants.

Scale 1:50 1:100

Date April13

Drg No. B.S.001.