PDF Created with deskPDF PDF Writer - Trial :: http://www.docudesk.com

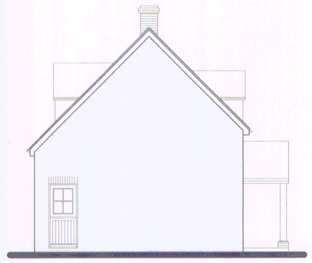

SOUTH WEST ELEVATION 1:100



NORTH WEST ELEVATION 1:100

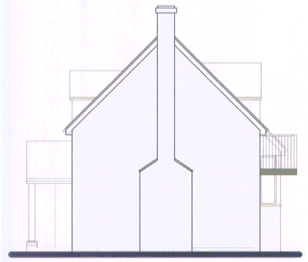

NORTH EAST ELEVATION 1:100



SOUTH EAST ELEVATION 1:100

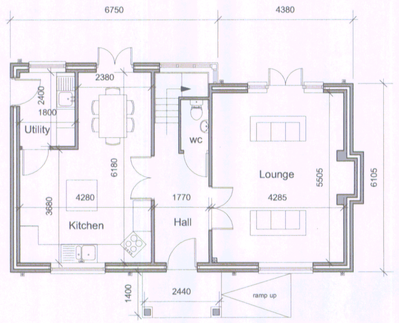

GROUND FLOOR PLAN 1:100

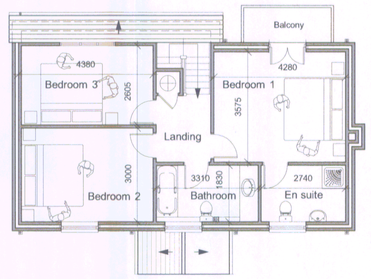

FIRST FLOOR PLAN 1:100

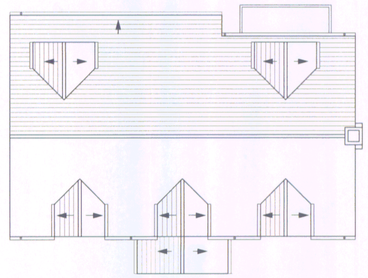

ROOF PLAN 1:100

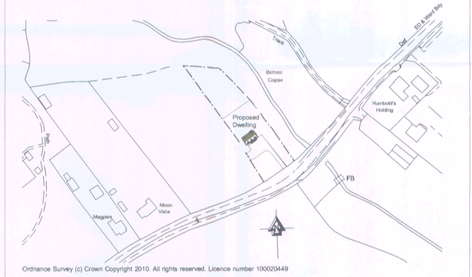

Ordnance Survey (c) Crown Copyright 2010. All rights reserved. Licence number 100020449

LOCATION PLAN 1:2500

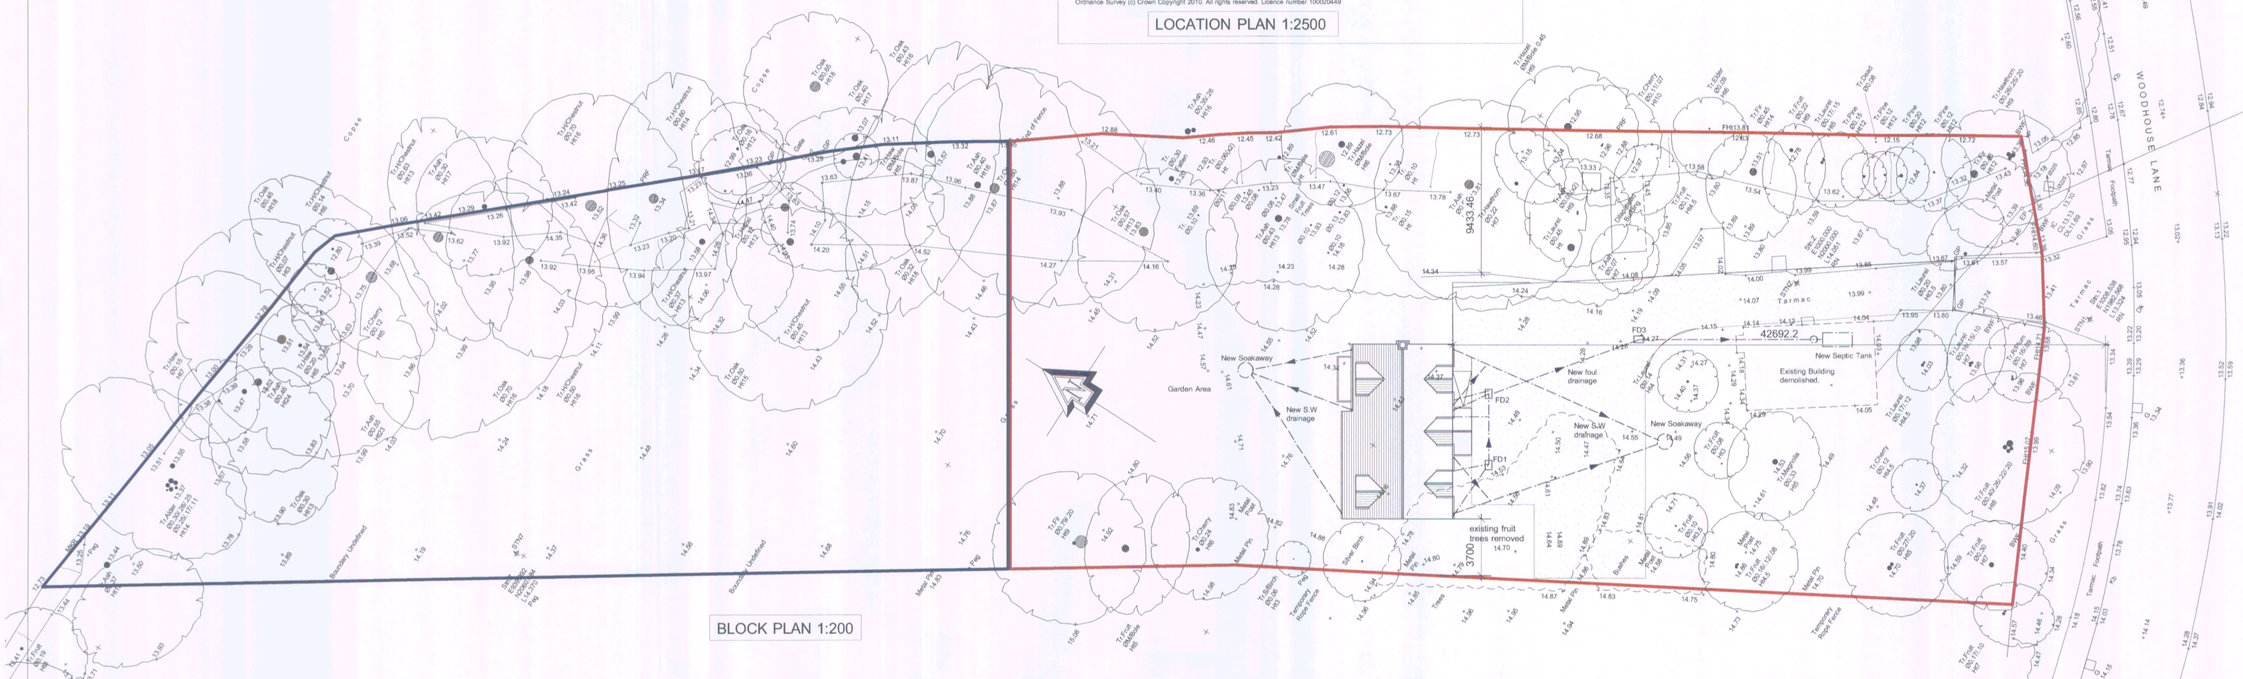

BLOCK PLAN 1:200

DEVELOPMENT CONTROL SERVICE
APP No: 11/00396/
Date: 23 DEC 2010
Decision:

Nigel Bruton
Architectural Services

34 Dennett House
Winnall Manor Road
Winchester
Hampshire SO23 0LZ

Tel: 07506699806 E-Mail: nigel11@hotmail.co.uk

Project:
The Bungalow,
Woodhouse Lane , Botley

Drawing:
Proposed New Dwelling

Scale: 1:100 1:200 1:2500 | Date: October 2010

Job No: 02/10

DWG No: 01 | Rev: C