

Existing Loft Plan

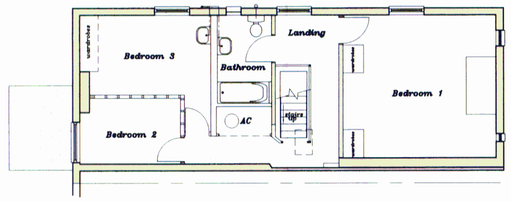

Existing First Floor Plan

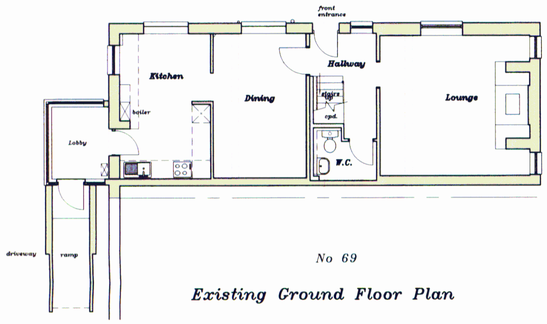

No 69

Existing Ground Floor Plan



Existing Side Elevation



Existing Front Elevation



Existing Side Elevation

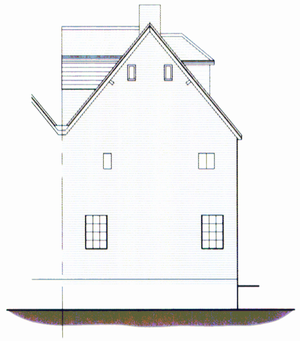

Proposed Side Elevation



Proposed Front Elevation

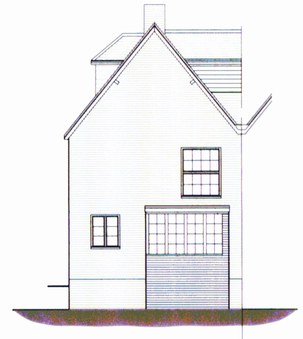

Proposed Side Elevation

Front

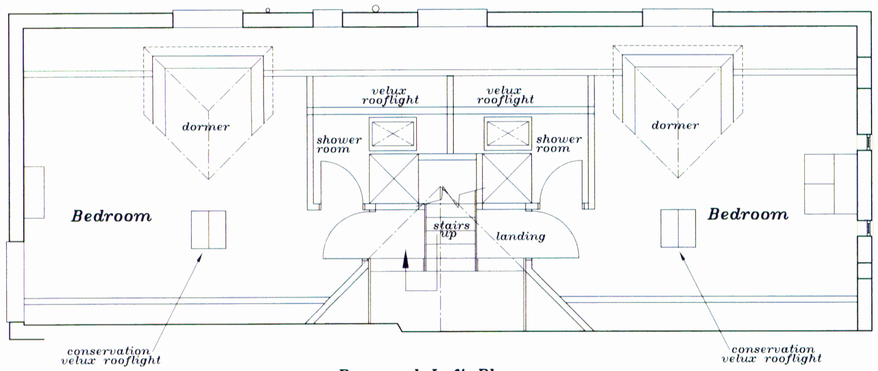

Proposed Loft Plan

scale 1:50

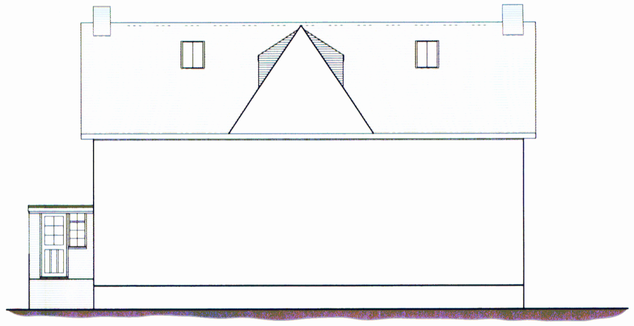

Proposed Rear Elevation (party wall)

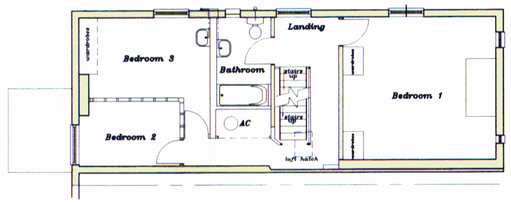

Proposed First Floor Plan

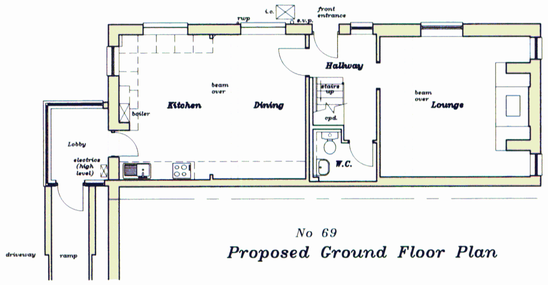

No 69

Proposed Ground Floor Plan

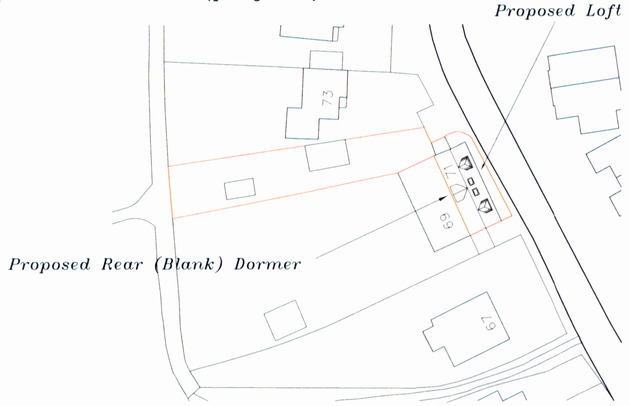

Block Plan – Scale 1:500

AMENDED PLAN
EASTLEIGH BOROUGH COUNCIL
DEVELOPMENT CONTROL SERVICE
APP No: F/10/69812
Date: 03 OCT 2010
Decision:

This Property
No 71 Satchell Lane



Site Plan – Scale 1:1250

N

Rev D	06.10.10	Two Dormers & two Velux windows shown
Rev C	31.08.10	Drawing updated
Rev B	11.07.10	Conventional Dormers added
Rev A	11.06.09	Drawing updated

Proposed Loft Conversion to;
71 Satchell Lane
Hamble-Le-Rice
Southampton
Hampshire SO31 4HH
for Mr & Mrs W Best

Key Plans Limited
Architectural & Structural Planning Service
No 1 Flexford Close Chandlers Ford Eastleigh
Hampshire SO53 5RY Tel/Fax: 02380 263609

Scale 1:100 uno	*March 2009*	*Drg No SK1D*