
A3

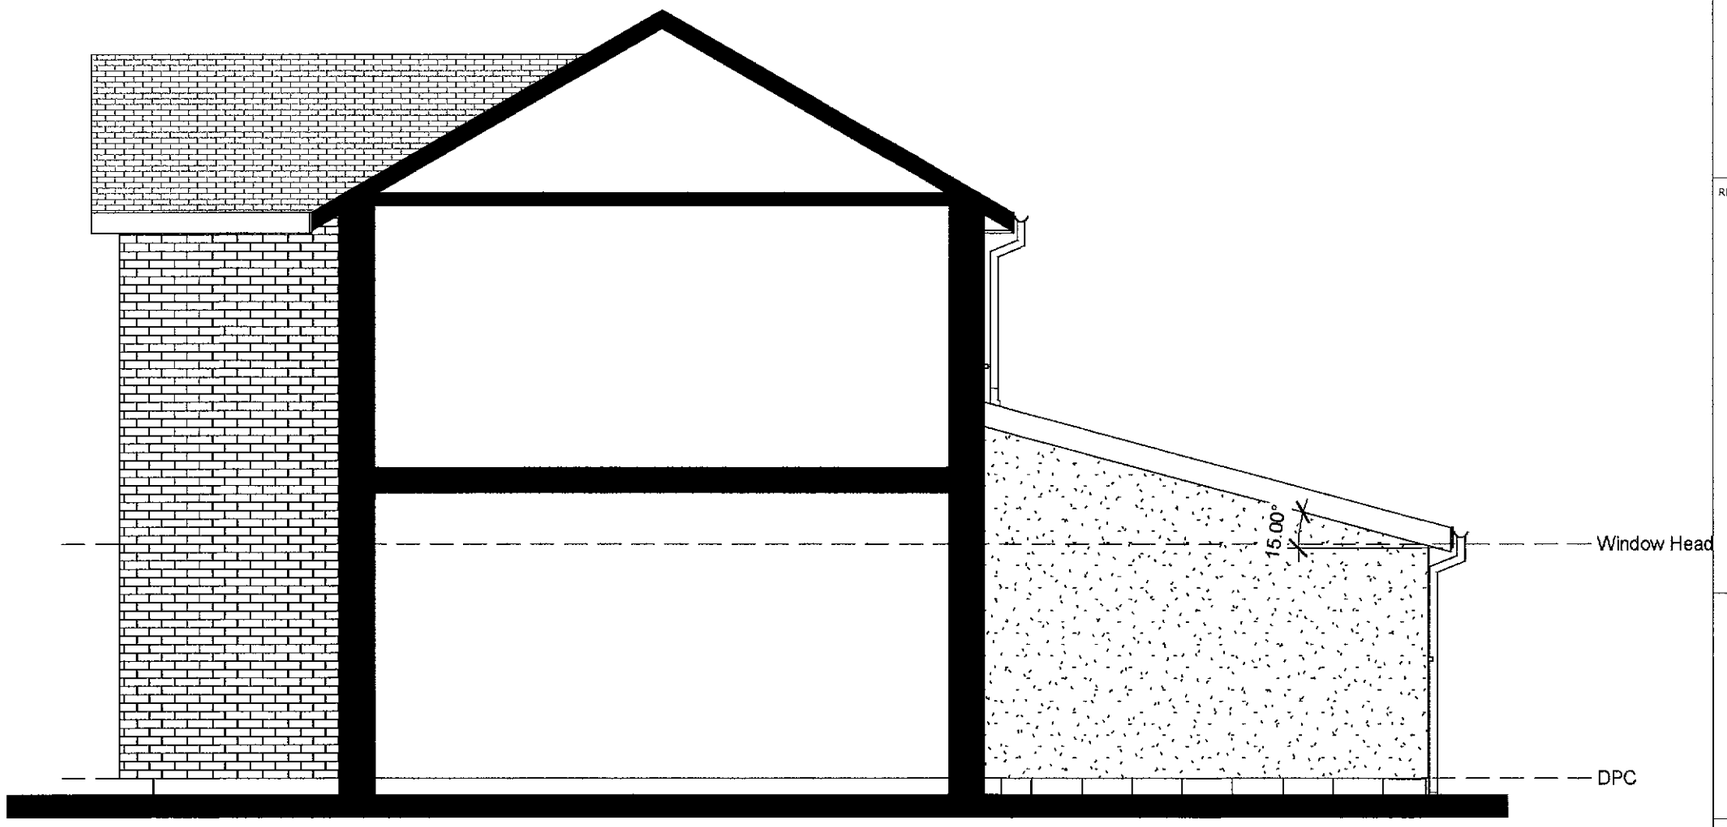


Side Elevation Adjoining No. 89

NOTES

It is the sole responsibility of the building owner to draw up all legal
agreements with adjoining property owner to cover the over hanging of any fascias, guttering, foundations or any part of the building.

| REV | DESCRIPTION | DATE | AUTH | CHK'D |
|---|---|---|---|---|

BR
Architectural Design
t: 07393 380853 www.brarchitecturaldesign.co.uk

PROJECT
87 Ruskin Road
Eastleigh
Hampshire

DRAWING
Side Elevation
Adjoining No. 89

| SCALE | DATE | AUTHOR | CHK'D |
|---|---|---|---|
| 1:50 @ A3 | May 2017 | BR | |

| JOB NO. | DRAWING NO. | REV |
|---|---|---|
| BR014 | WD10 | |

CLIENT REF.