N

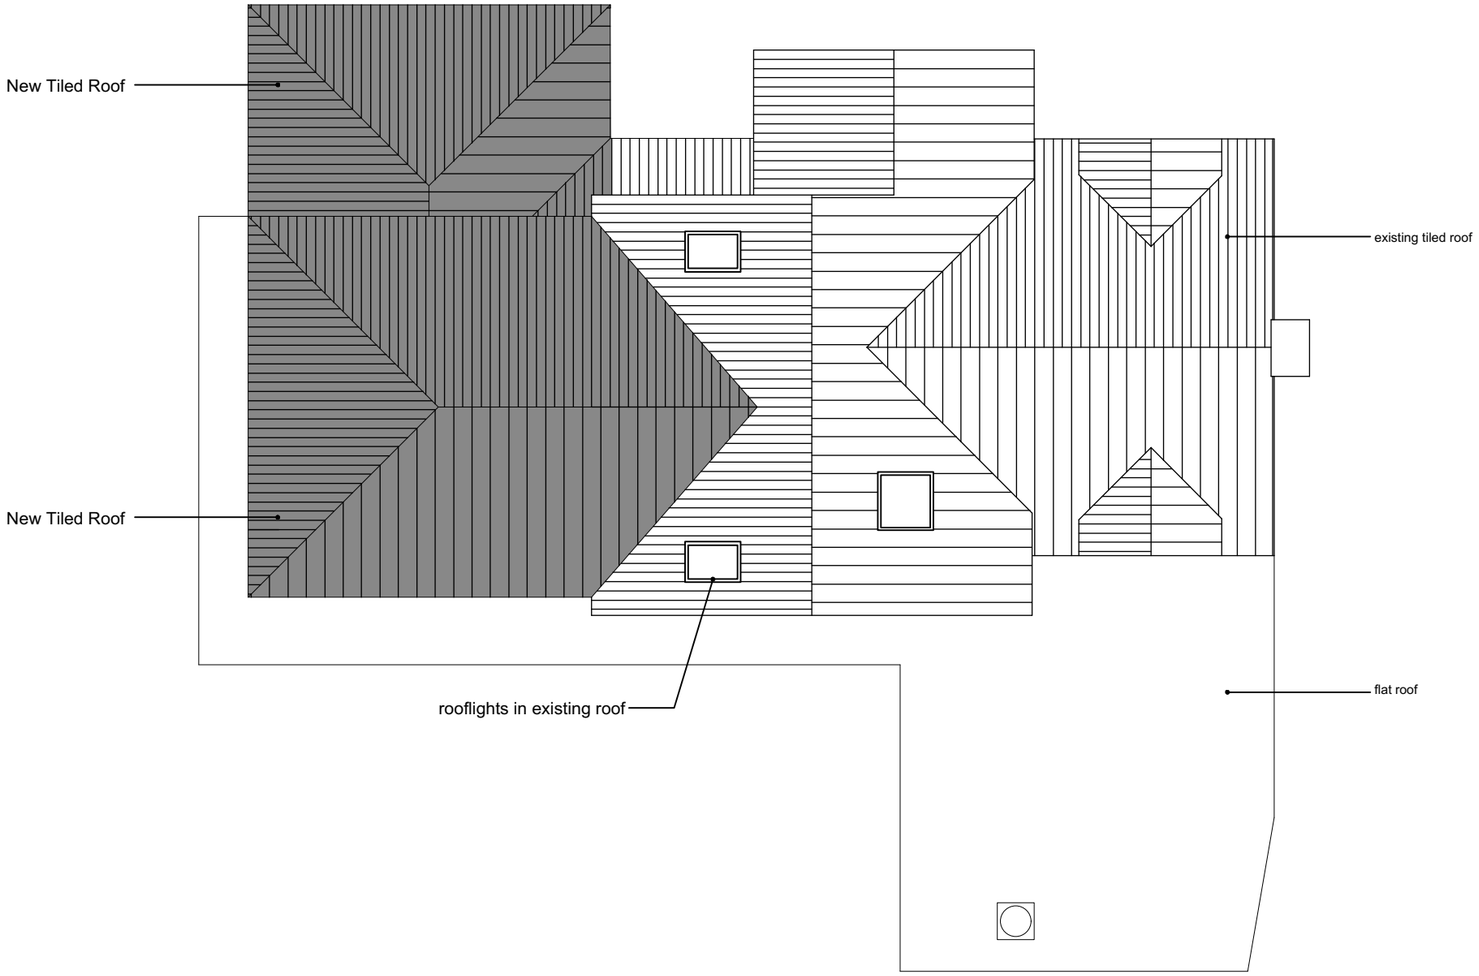

0 5 10 15 20 M

2 Emmons Close, Hamble SO31 4QF

Roof Plan 1:100@A3

7800 / P07a

May 2017

db
Drawn | Checked |

THE Genesis Design STUDIO
CHARTERED ARCHITECTS
MEAD MILL MILL LANE ROMSEY
HAMPSHIRE SO51 8EQ
T : (01794) 519333
F : (01794) 519666
E : mail@thegenesisdesignstudio.com

© The Genesis Design Studio Ltd