

Notes
All dimensions and details to be checked on site by builder prior to commencement of works.
This plan must not be acted upon Until it has been approved by the Local Authority.
Client to conform to party wall act of 1996 if required.

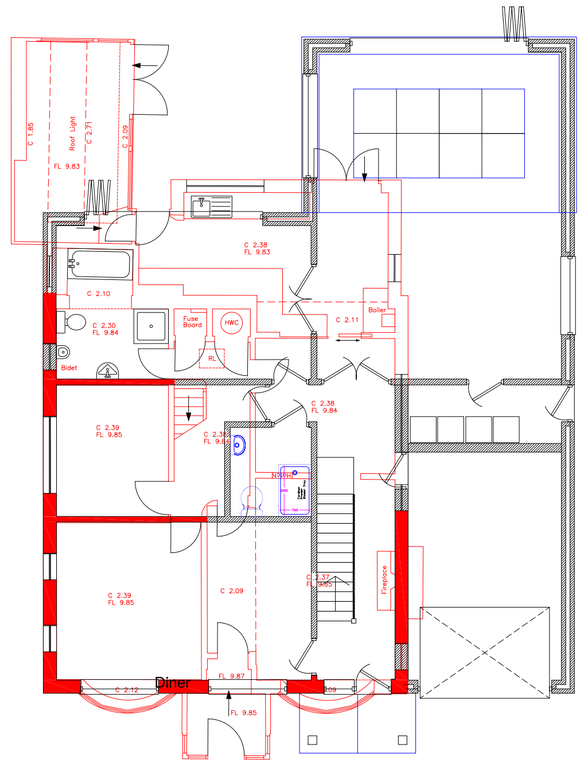

EXISTING AND PROPOSED OVERLAID
Scale 1:100

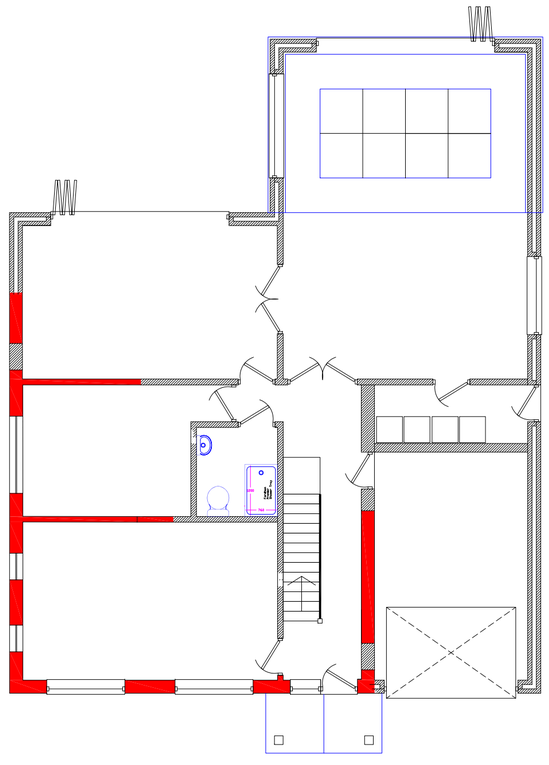

TO BE RETAINED IN RED
Scale 1:100

B		
A		
	Date	Revisions

Drawing Title.
Existing and proposed

SITE ADDRESS	CLIENT ADDRESS
32 Valley Road Chandlers Ford Eastleigh SO53 1GP	

Scale. as noted PAPER SIZE A2

Date. May 2017 Drawn by. R.N.S.

Sanders Design Services ltd
95 Cedar Road
Hythe
Southampton
SO45 3PX
www.sandersdesignservices.co.uk
info@sandersdesignservices.co.uk
023 8020 7195



Drawing No rvr sht 6 Revision x