
A3

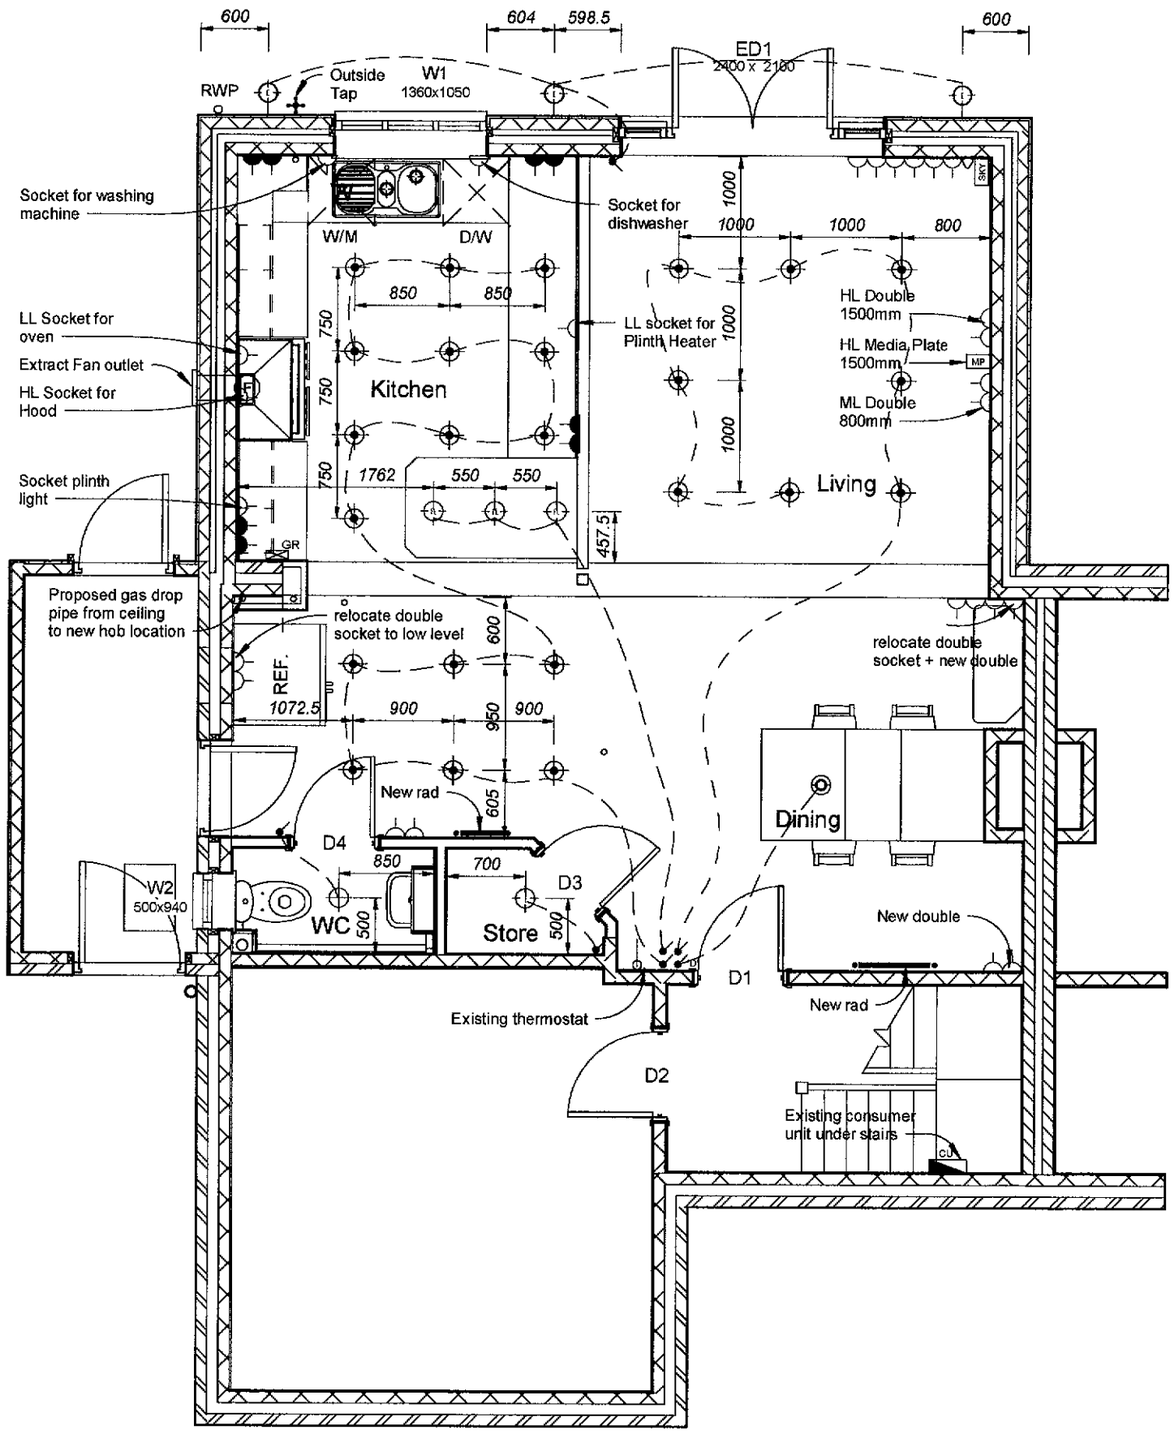


Ground Floor Electrical Plan

## Electrical Symbols Legend

| | | |
|---|---|---|
| | Twin switched socket outlet 13A | mounted 450 above f.f.l. |
| | Twin switched socket outlet 13A | mounted 1050 above f.f.l. |
| | Single socket outlet 13A | mounted 450 above f.f.l. |
| | Switch | mounted 1050 above f.f.l. |
| D | Dimmer Switch | mounted 1050 above f.f.l. |
| F | Ceiling mounted extract fan / cooker hood fan | |
| CU | Consumer unit | |
| MGR | Grid switch control panel for dishwasher, washing machine, oven, plinth heater, cooker hood, plinth lighting & u/cupd lighting | mounted 1050 above f.f.l. |
| | Thermostat | |
| | Feature breakfast pendant lamp | |
| | Low energy pendant lamp | |
| MP | Media plate (1x tv aerial & 1x BT socket) | mounted 450 above f.f.l. |
| SKY | Sky plus ready point | mounted 450 above f.f.l. |
| | Telephone slave socket | mounted 450 above f.f.l. |
| H | Heat detector | |
| C | Carbon Monoxide Detector | |
| BTOR | BT Open Reach / master socket | |
| | External Bibcock tap | |
| GP | Gas Point | |
| | Recessed low energy light fitting | |
| | external lamp | |
| | Low energy batten light | |
| | Feature Pendant light for living room & dining room | |

Note dimensions shown are to u/s of electrical plate

NOTES

It is the sole responsibility of the building owner to draw up all legal agreements with adjoining property owner to cover the over hanging of any fascias, guttering, foundations or any part of the building.

| REV | DESCRIPTION | DATE | AUTH | CHK'D |
|---|---|---|---|---|


BR
Architectural Design
t: 07393 380653 www.brarchitecturaldesign.co.uk


PROJECT
87 Ruskin Road
Eastleigh
Hampshire

DRAWING
Ground Floor Electrical Plan

| SCALE | DATE | AUTHOR | CHK'D |
|---|---|---|---|
| 1:50 @ A3 | May 2017 | BR | |

| JOB NO. | DRAWING NO. | REV |
|---|---|---|
| BR014 | WD03 | |

CLIENT REF.