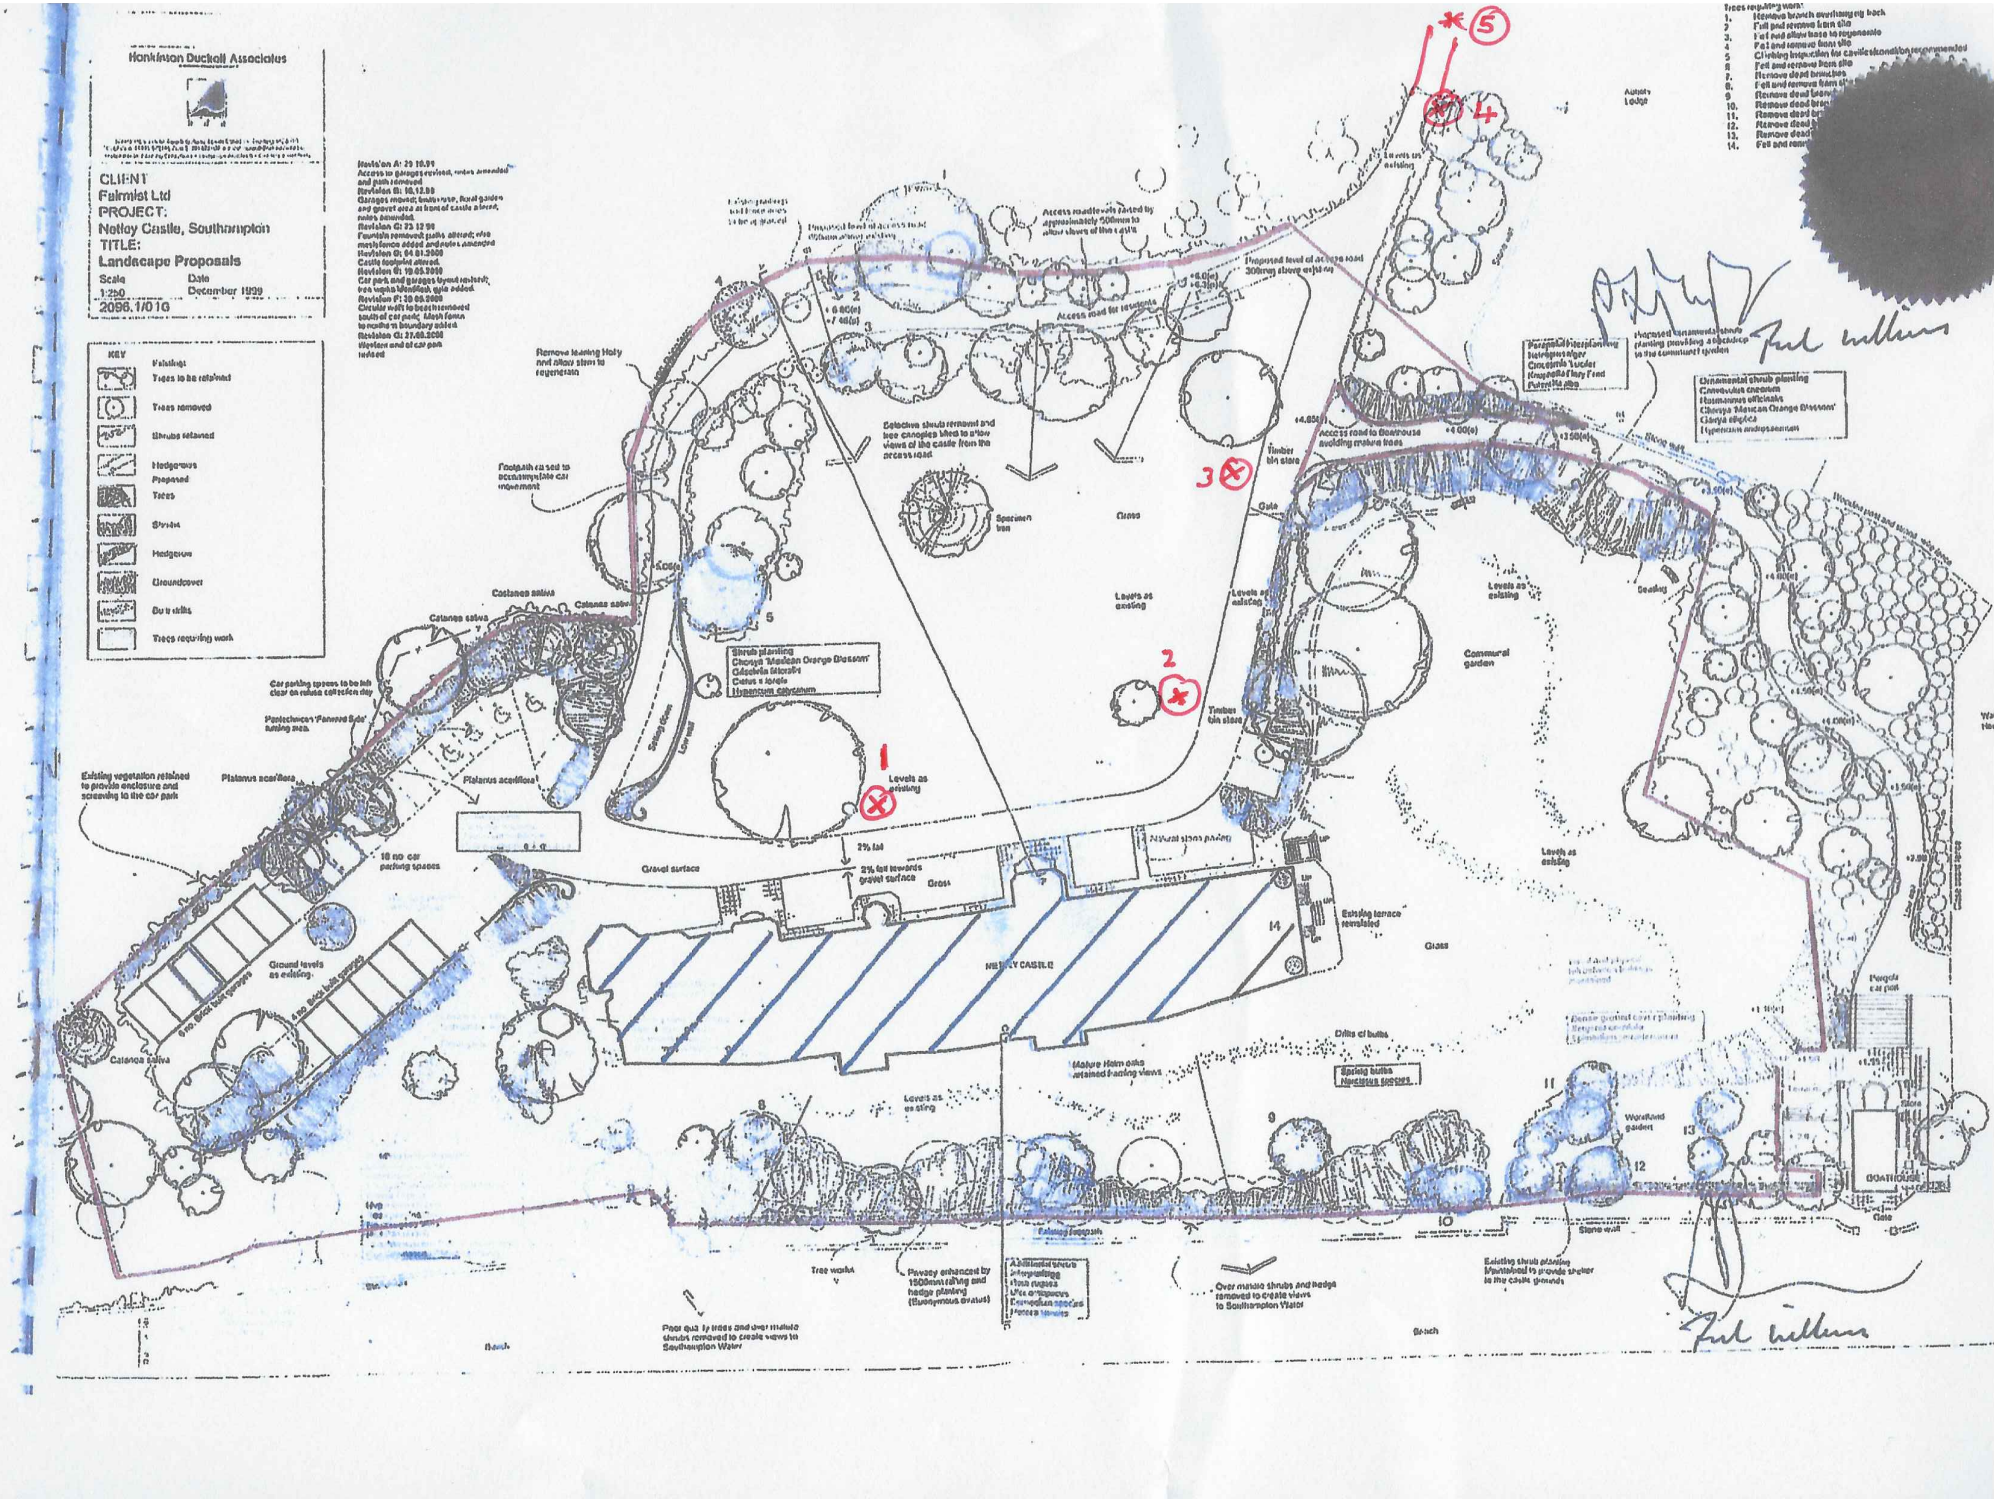

Hankinson Duckett Associates
CLIENT
Fairmist Ltd
PROJECT:
Netley Castle, Southampton
TITLE:
Landscape Proposals
Scale
1:250
Date
December 1999
2096.1/01G
KEY
Existing:
Trees to be retained
Trees removed
Shrubs retained
Hedgerows
Proposed:
Trees
Shrubs
Hedgerow
Groundcover
Bulb drifts
Trees requiring work
Trees requiring work:
1. Remove branch overhanging back
2. Fell and remove from site
3. Fell and allow base to regenerate
4. Fell and remove from site
5. Climbing inspection for cavity/condition recommended
6. Fell and remove from site
7. Remove dead branches
8. Fell and remove from site
9. Remove dead branches
10. Remove dead branches
11. Remove dead branches
12. Remove dead branches
13. Remove dead branches
14. Fell and remove
Revision A: 29.10.99
Access to garages revised, notes amended and path removed
Revision B: 10.12.99
Garages moved, boats rotor, floral garden and gravel area in front of castle altered, notes amended.
Revision C: 23.12.99
Fountain removed, paths altered; new metal fence added and notes amended
Revision D: 04.01.2000
Castle footprint altered.
Revision E: 19.05.2000
Car park and garages layout revised; tree voids identified, gate added.
Revision F: 30.06.2000
Circular walk to beech removed
Revision G: 27.08.2000
Elevation and all car park revised
Remove leaning Holly and allow stem to regenerate
Footpath re-laid to accommodate car movement
Existing vegetation retained to provide enclosure and screening to the car park
Car parking spaces to be left clear on refuse collection day
Pantechnicon 'Fanwood Bale' fencing mesh
Platanus acerifolius
Castanea sativa
Shrub planting
Choisya 'Mexican Orange Blossom'
Calceolaria biloratia
Cistus x laxiae
Hypericum olympicum
Existing Gate
Levels as existing
Specimen tree
Gate
Timber bin store
Access road to Boathouse avoiding mature trees
Proposed level of access road 300mm above existing
Access road re-levels raised by approximately 500mm to allow views of the castle
Extensive shrub removal and tree canopies lifted to allow views of the castle from the access road
Proposed removal of shrub planting providing a backdrop to the communal garden
Ornamental shrub planting
Convolvulus cneorum
Helianthemum officinale
Choisya 'Mexican Orange Blossom'
Olearia x haastii
Hypericum androsaemum
Communal garden
Seating
Gravel surface
2% fall towards gravel surface
Grass
Existing terrace revealed
NETLEY CASTLE
18 no car parking spaces
Ground levels as existing.
6 no Blue Ash spaces
Drifts of bulbs
Mature Holm oaks retained framing views
Spring bulbs Narcissus species
Woodland garden
Boathouse
Store
Pergola car park
Stone wall
Tree works
Privacy enhanced by 1500mm railing and hedge planting (Ilex x altaclarensis 'Camelliifolia' Escallonia macrantha Fagus sylvatica)
Existing footpath
Additional shrub interplanting Viburnum rugosum Ilex aquifolium Escallonia macrantha Fagus sylvatica
Over mature shrubs and hedge removed to create views to Southampton Water
Existing shrub planting Maintained to provide shelter to the castle grounds
Foot path to trees and shrub mature shrubs removed to create views to Southampton Water
Beach
Autumn Lodge
1
2
3
4
5
6
7
8
9
10
11
12
13
14