
GRAHAM BARKER DESIGN LTD.
ARCHITECTURAL SERVICES
PROJECT MANAGEMENT
95 UPTON CRESCENT
NURSLING SOUTHMPTON
SO16 8AA
02380740392 07802384517
gbarkerdesigns@btconnect.com
www.grahambarkerdesign.co.uk

0 1 2 3

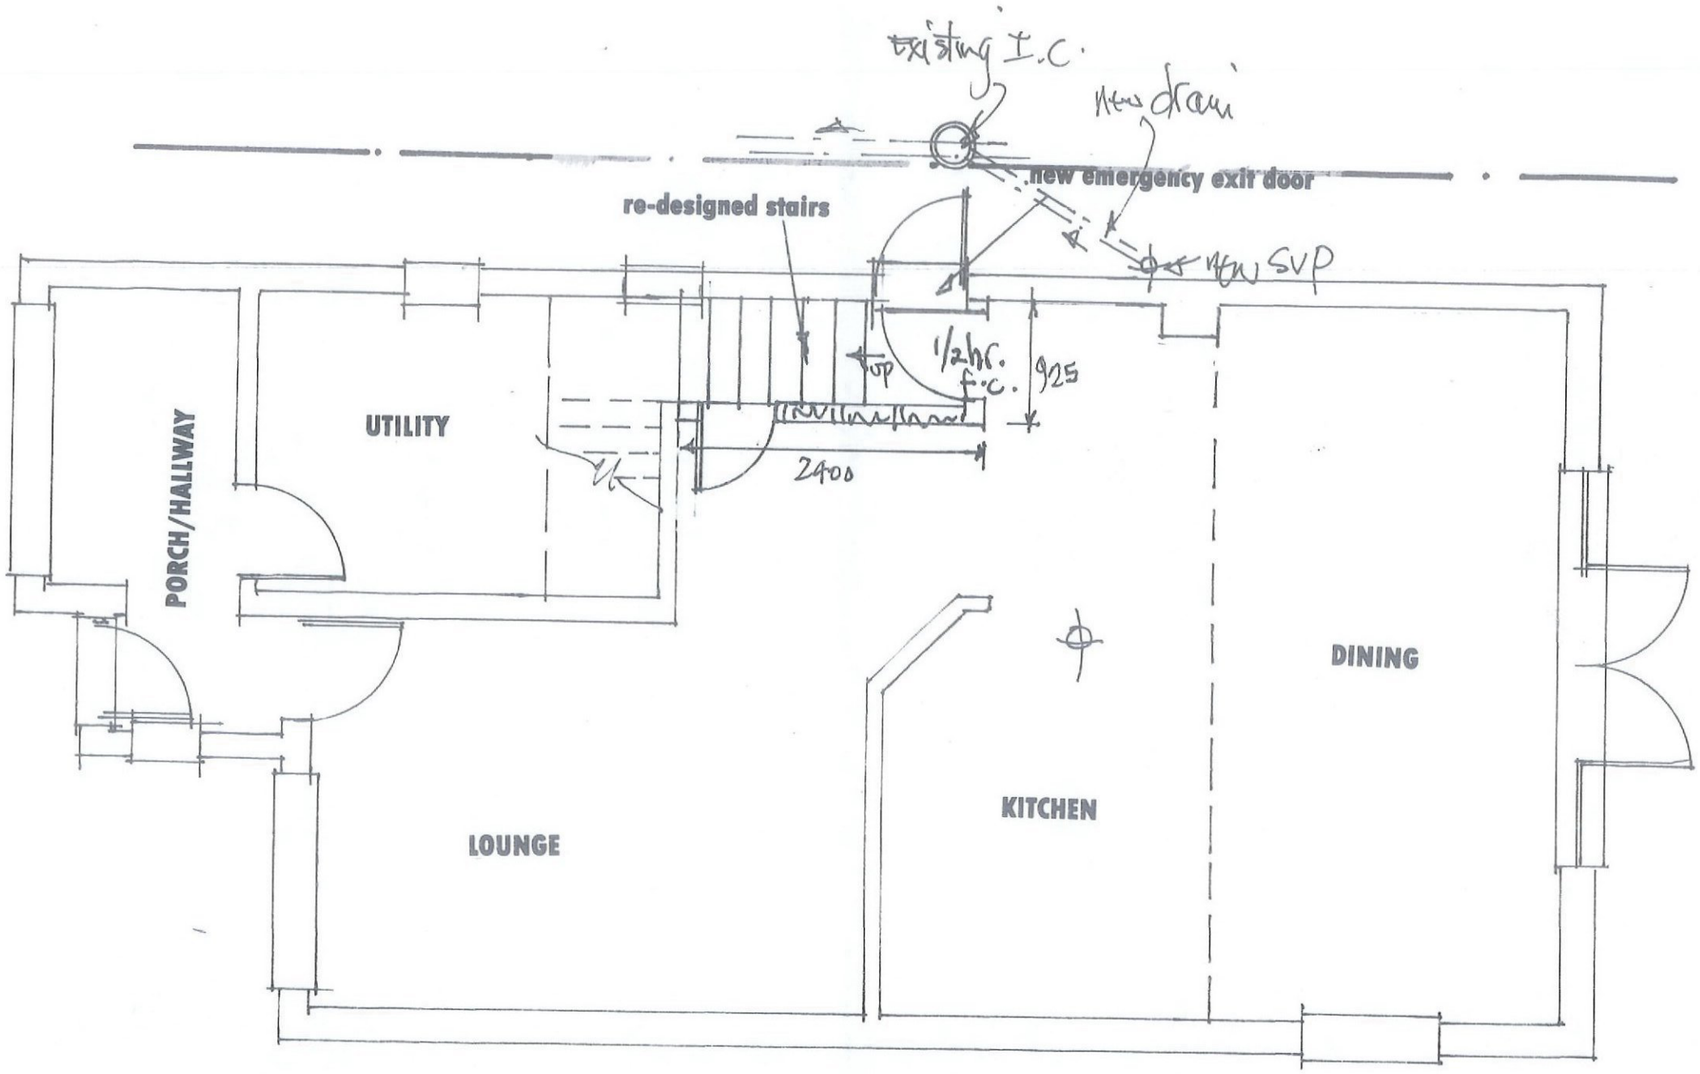

GROUND FLOOR – PROPOSED

Title:

PROPOSED LOFT CONVERSION AT 72 ASTRAL GARDENS HAMBLE

Drwg.no CWP/02
scale: 1:50
date: April '17