



Proposed Front Elevation
1:100




Proposed Side Elevation
1:100

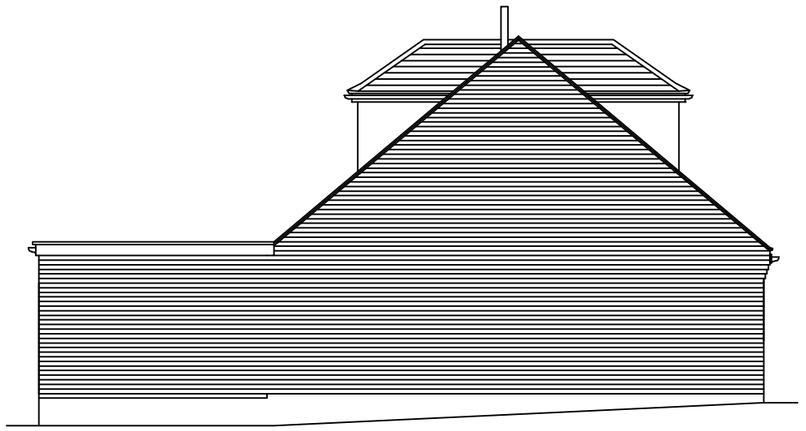


Proposed Rear Elevation
1:100

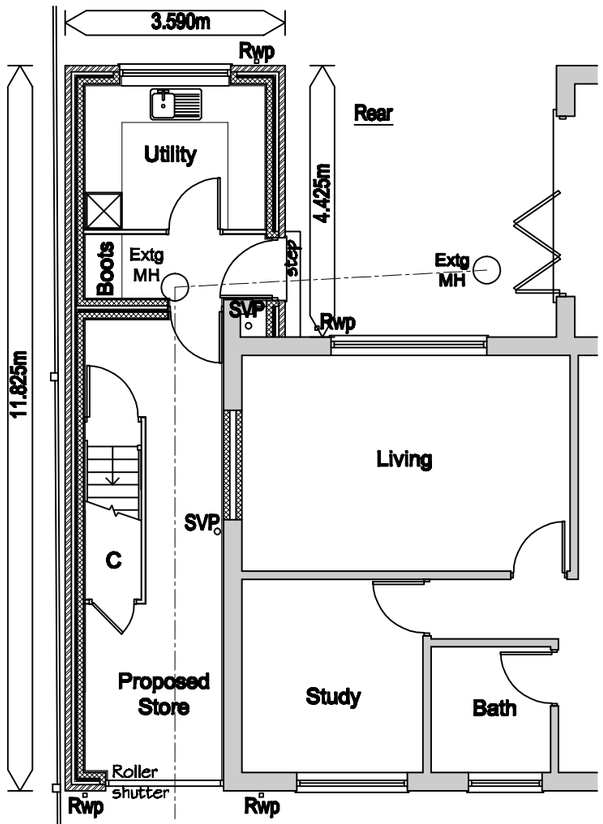

Proposed Ground Floor Plan
1:100

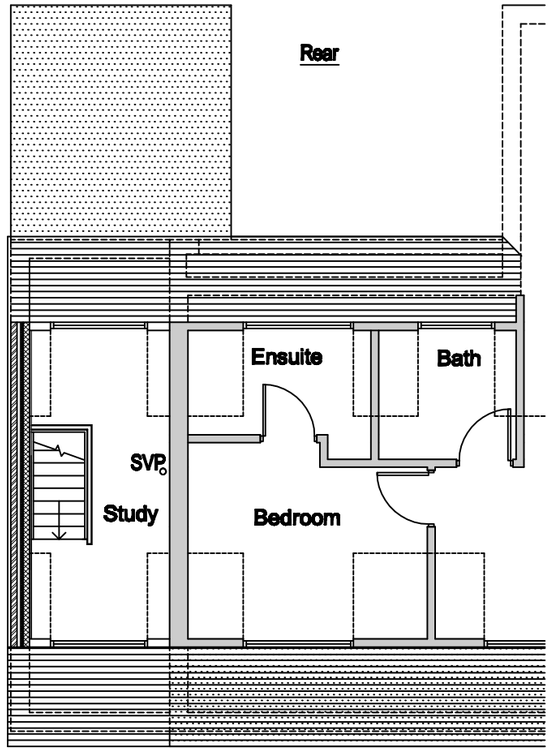

Proposed First Floor Plan
1:100

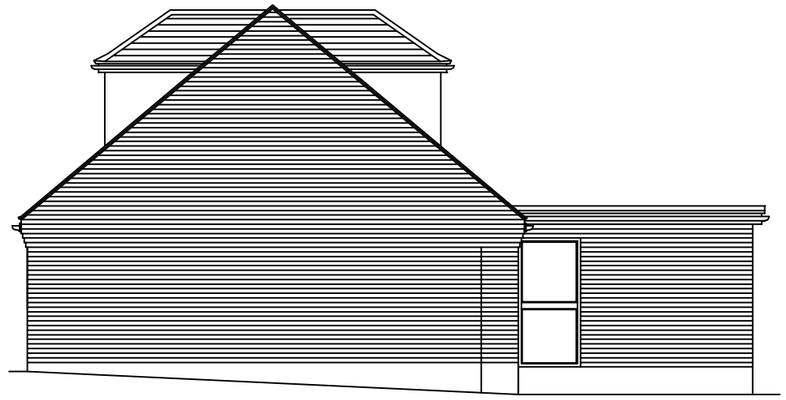

Proposed Side Elevation - part shown taken from patio
1:100

SCALE 1:100

0 1 1.5 2 3 4 5 6 7 8 9 10m

Rev:-	Description:-	Date:-	Chkd by:-

Project:-
Side Extension
27 Mortimers Lane
Fair Oak
Eastleigh
Hampshire
So50 7BH

Title:-
Proposed Plans and Elevations

Client:-
Chris Bentley

Scale:-
1:100

Drawn By:-	RA	Checked By:-	
Date:-	01.11.16	Date:-	

Job.No:-	Drg.No:-	Rev:-
Chris/SO50/RA	03	C