Location Plan

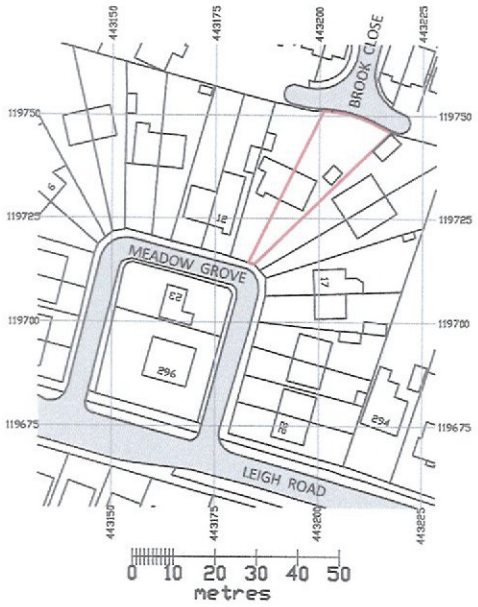

? Crown copyright 2017. Supplied by mapserve.co.uk a licensed Ordnance Survey partner number 100053143
Reproduction in whole or part is prohibited without the prior permission of Ordnance Survey.

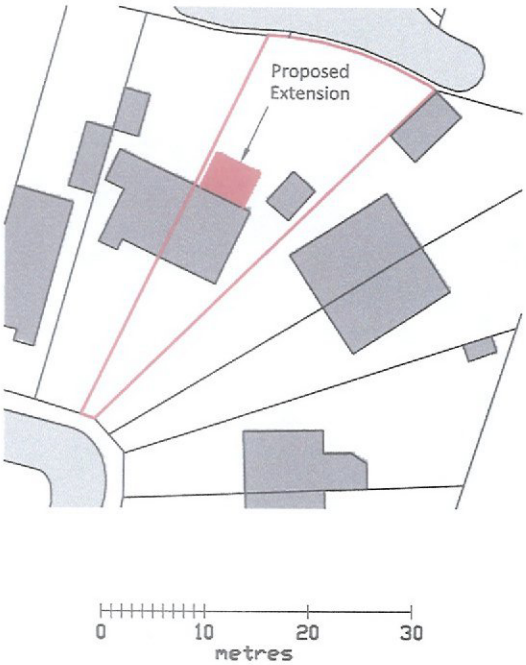

Block Plan

No.	Date	Revision	Initial

Project: Proposed Rear Extension at 14 Meadow Grove, Chandlers Ford, Eastleigh SO53 3AT	Client: Mr T Wheeler & Ms H Field	Scale 1:1250 and 1:500 @ A3 Date April 2017	Drawing No. 1422/9
Drawing: Location and Block Plans			This drawing and design is copyright and must not be reproduced in part or in whole without prior written consent. Contractors must verify all dimensions on site before commencing work or preparing shop drawings.