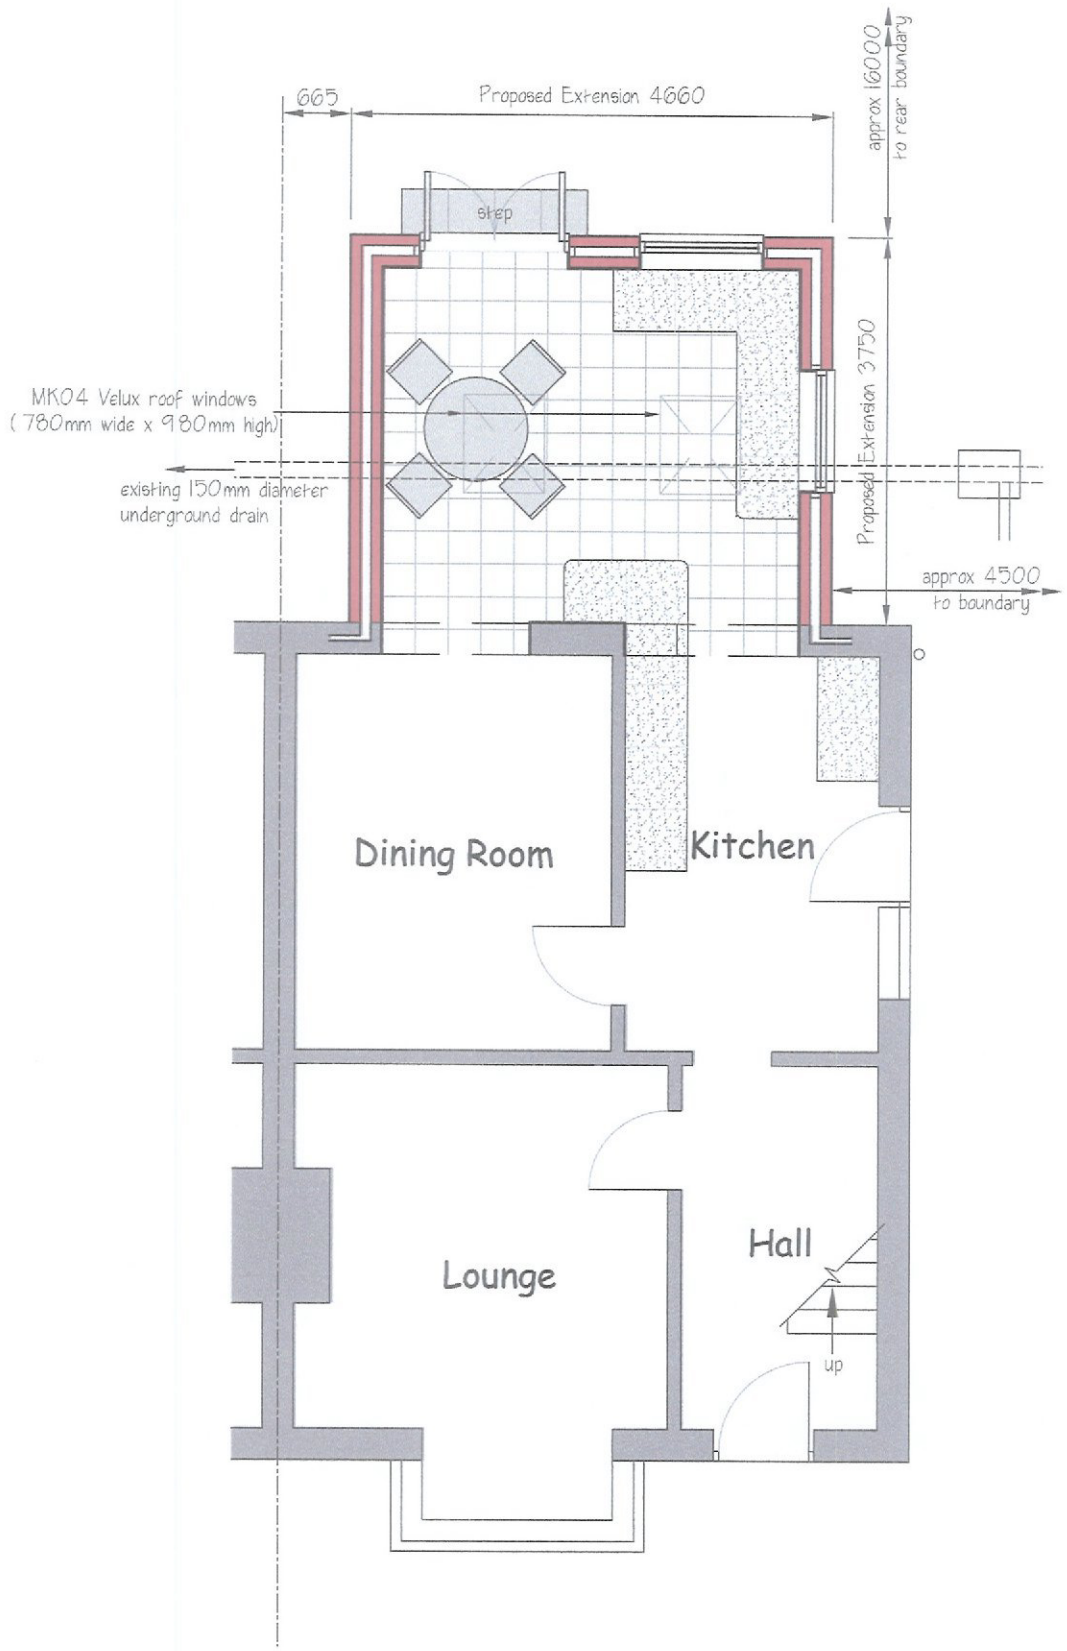

No.	Date	Revision	Initial
A	Apr '17	Boundary dimensions added	

Project: Proposed Rear Extension at 14 Meadow Grove, Chandlers Ford, Eastleigh SO53 3AT	Client: Mr T Wheeler & Ms H Field	Scale 1:50 @ A3 Date April 2017	Drawing No. 1422/4A
Drawing: Proposed Ground Floor Plan	0 1 2 3 4 5 Metres		

This drawing and design is copyright and must not be reproduced in part or in whole without prior written consent. Contractors must verify all dimensions on site before commencing work or preparing shop drawings.