

Front Elevation Side Elevation Side Elevation Rear Elevation

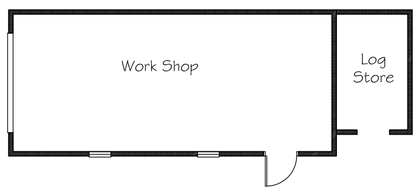

Floor Plan

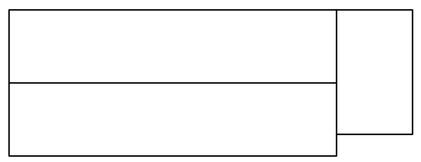

Roof Plan

Existing Elevations and Plans 1:100

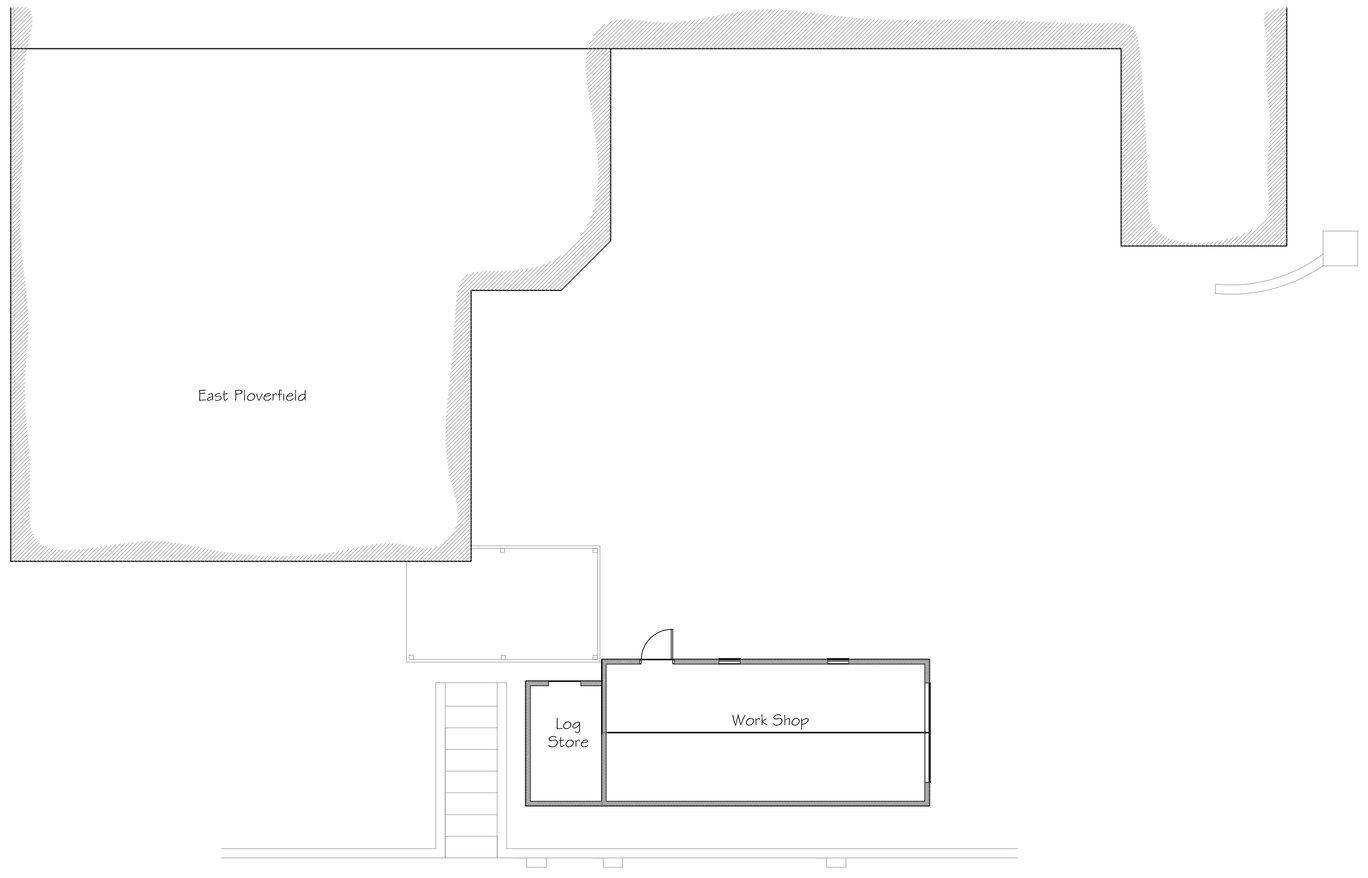

Block Plan

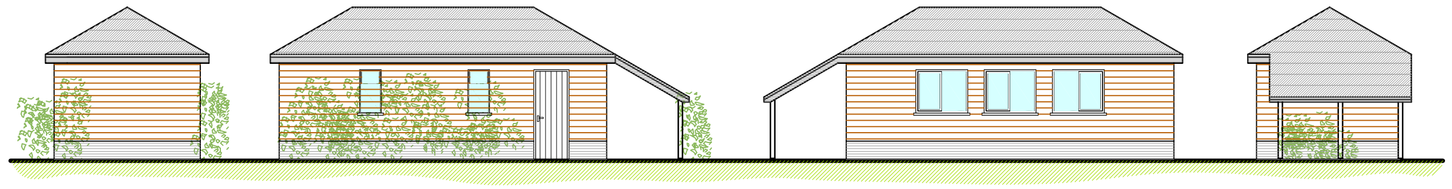

Front Elevation Side Elevation Side Elevation Rear Elevation

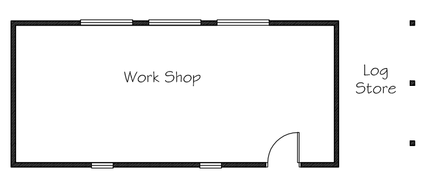

Floor Plan

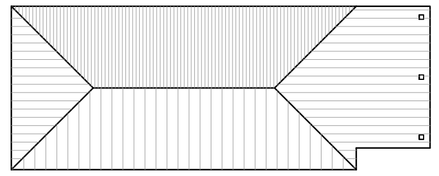

Roof Plan

Proposed Elevations and Plans 1:100

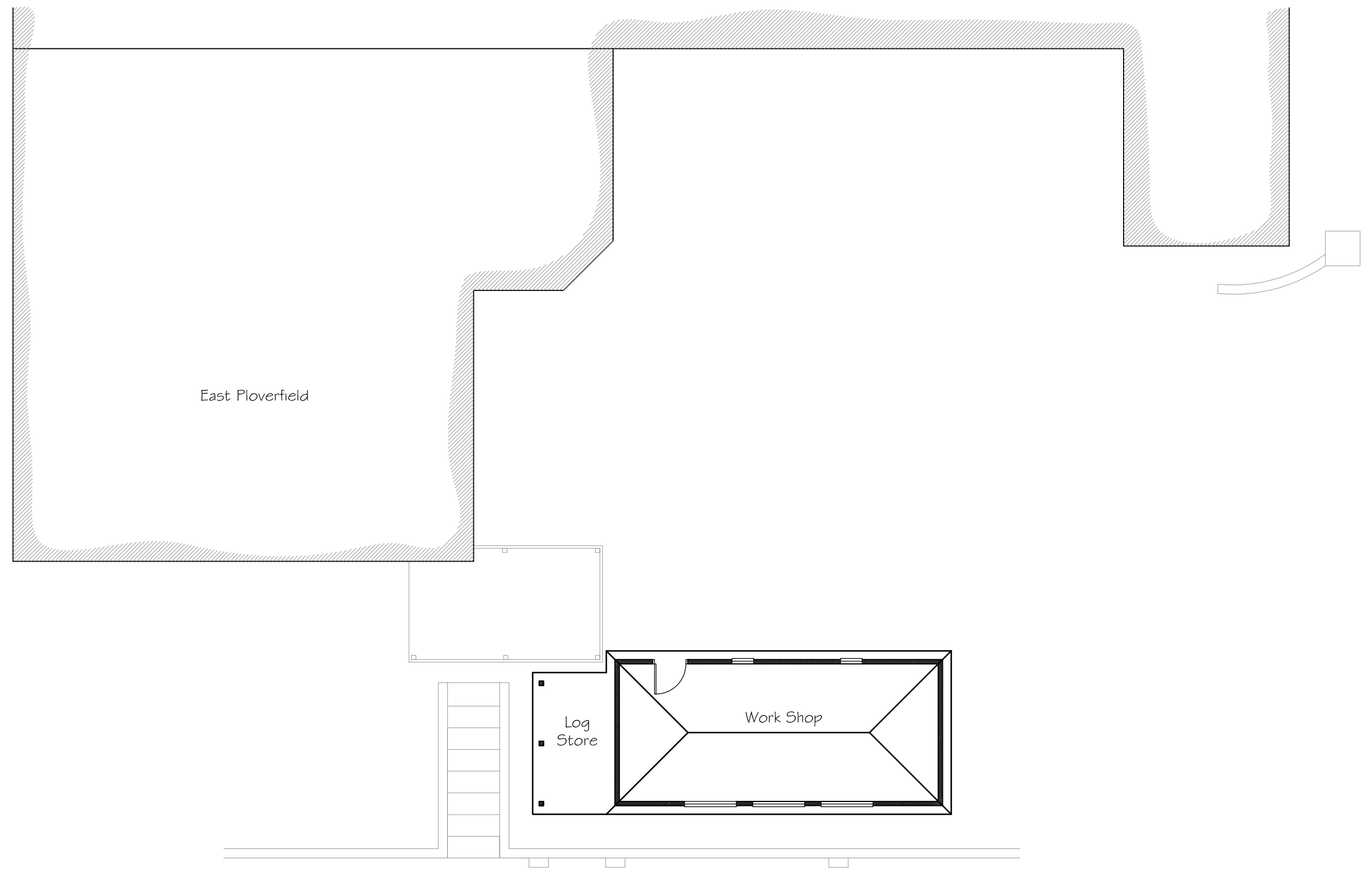

Block Plan

Drawing Notes:

The Copyright of this drawing belongs solely to BPS Design Consultants Ltd and it should not be copied or reproduced without written consent from BPS Design Consultants.

Any written dimensions to take precident over scaling and all dimensions should be checked on site.

This drawing has been prepared for the purposes of planning consent and should NOT be used for construction or any other use.

Party Wall Agreements to be resolved by client and appointed Party Wall Surveyor, not BPS Design Consultants Ltd responsibility.

BPS Design Consultants Ltd
Architectural Services and Structural Engineers

Seafields, Dodwell lane, Bursledon, Southampton, SO31 1DJ

Tel: 023 8040 4017

robert@bpsdesign.co.uk Mobile: 07915 604 293
colin@bpsdesign.co.uk Mobile: 07886 855 897

www.bpsdesign.co.uk

Project:	East Ploverfield Long Lane Bursledon Southampton SO31 8DA		
Client:	Mr and Mrs P Dubock		
Dwg Title:	Replacement Garage/Workshop		
Dwg No: PL/01		Revision: -	
Date: April 2017	By: rjn	Scale: As Shown	

The Copyright of this drawing belongs soley to BPS Design Consultants Ltd. It should not be copied or reproduced without consent from BPS Design Consultants Ltd. Original drawing at A1 size.