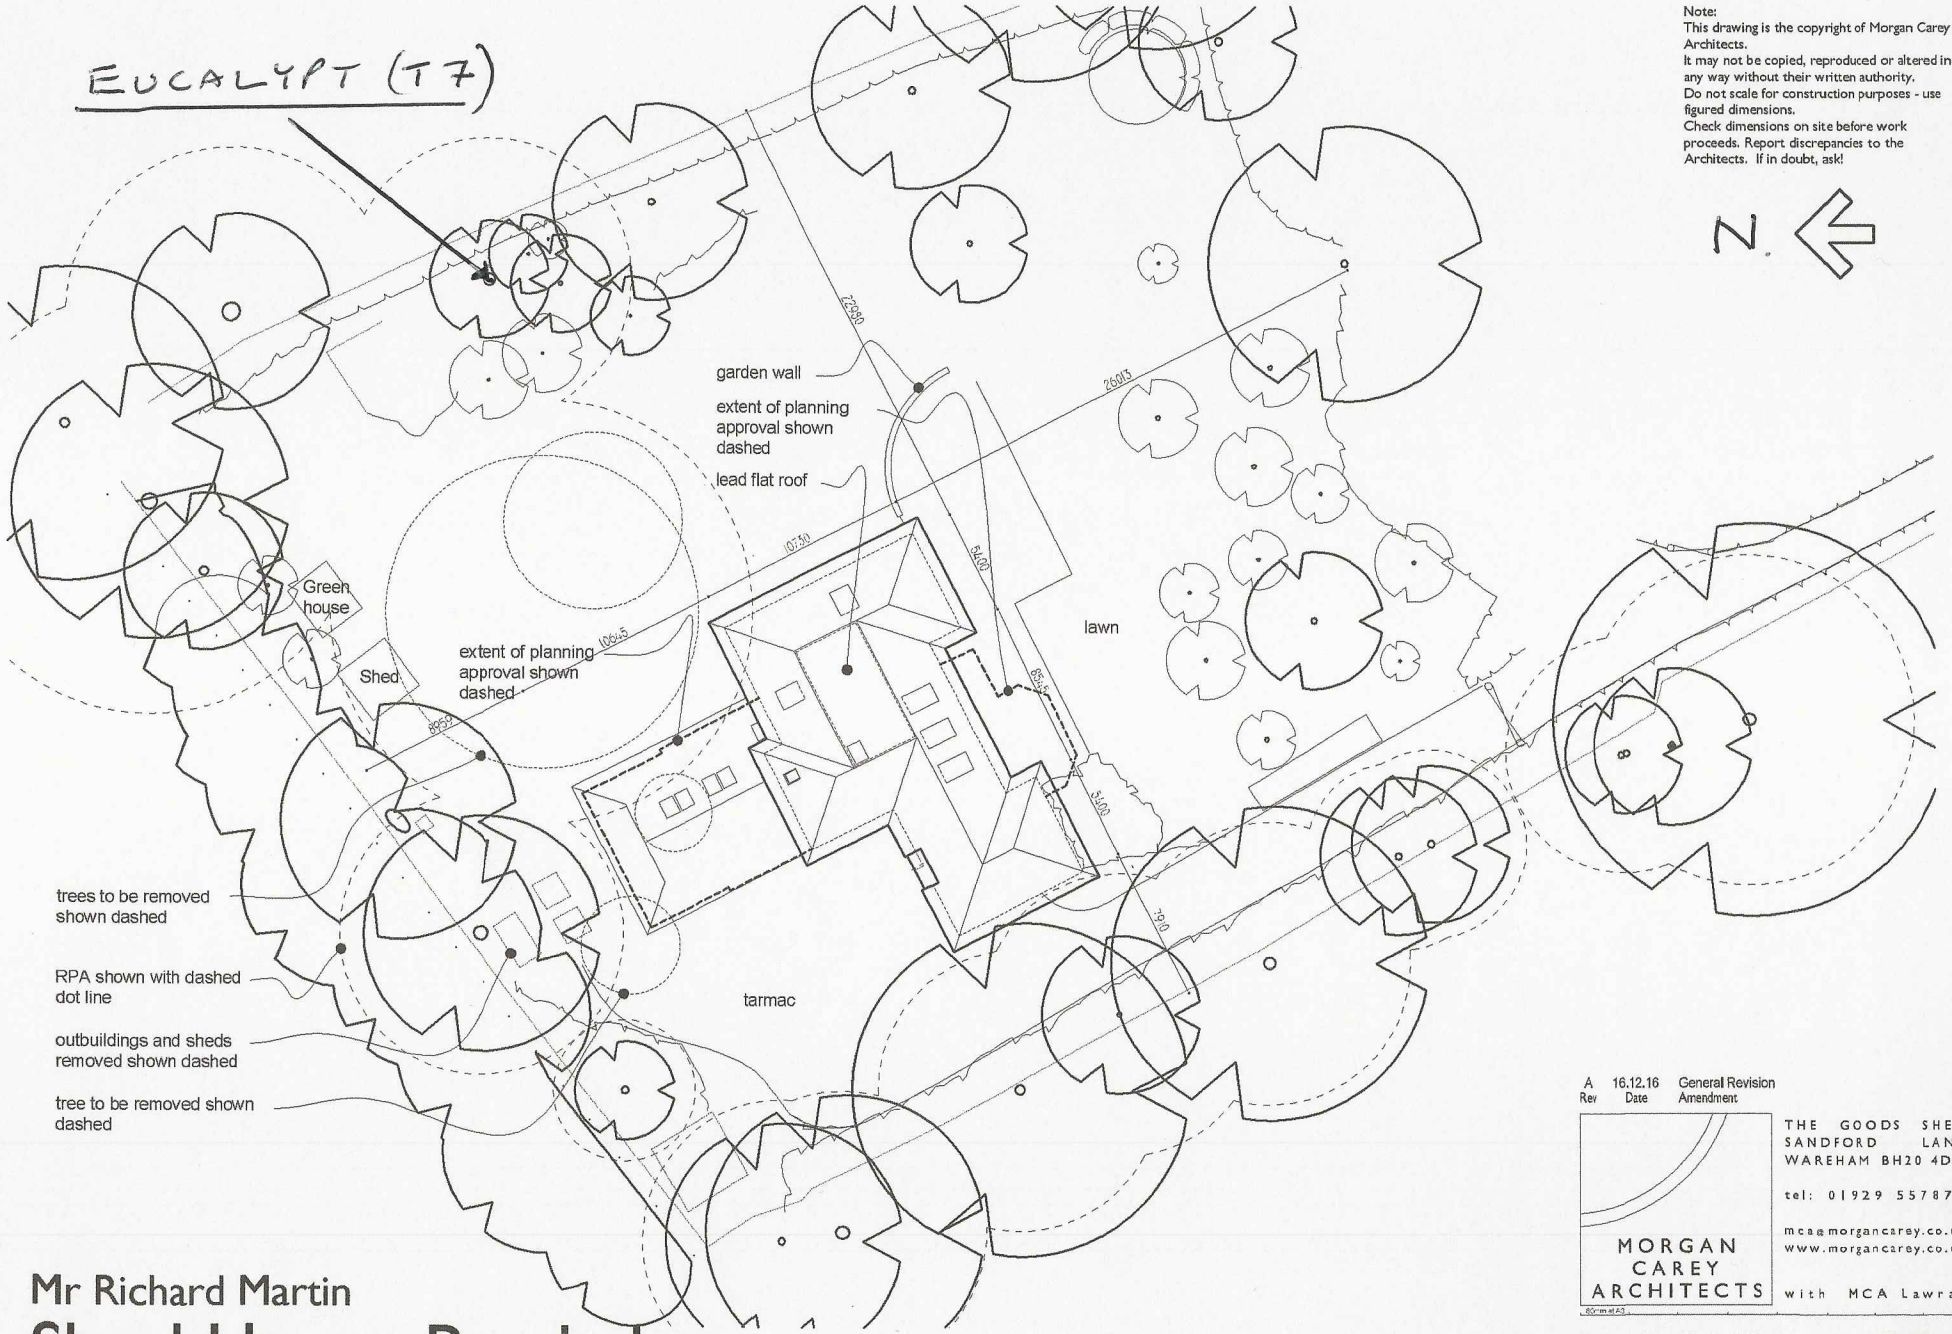

Note:
This drawing is the copyright of Morgan Carey Architects.
It may not be copied, reproduced or altered in any way without their written authority.
Do not scale for construction purposes - use figured dimensions.
Check dimensions on site before work proceeds. Report discrepancies to the Architects. If in doubt, ask!

N.

A Rev 16.12.16 Date General Revision Amendment

MORGAN CAREY ARCHITECTS
80mm at A3

THE GOODS SHED
SANDFORD LANE
WAREHAM BH20 4DX

tel: 01929 557878

mca@morgancarey.co.uk
www.morgancarey.co.uk

with MCA Lawray

Mr Richard Martin

Shoal Haven, Bursledon

Block Plan

Date Sept 15 Drawing File: 15106-B.dwg

Scale@A3 1:250

15106.05 A