
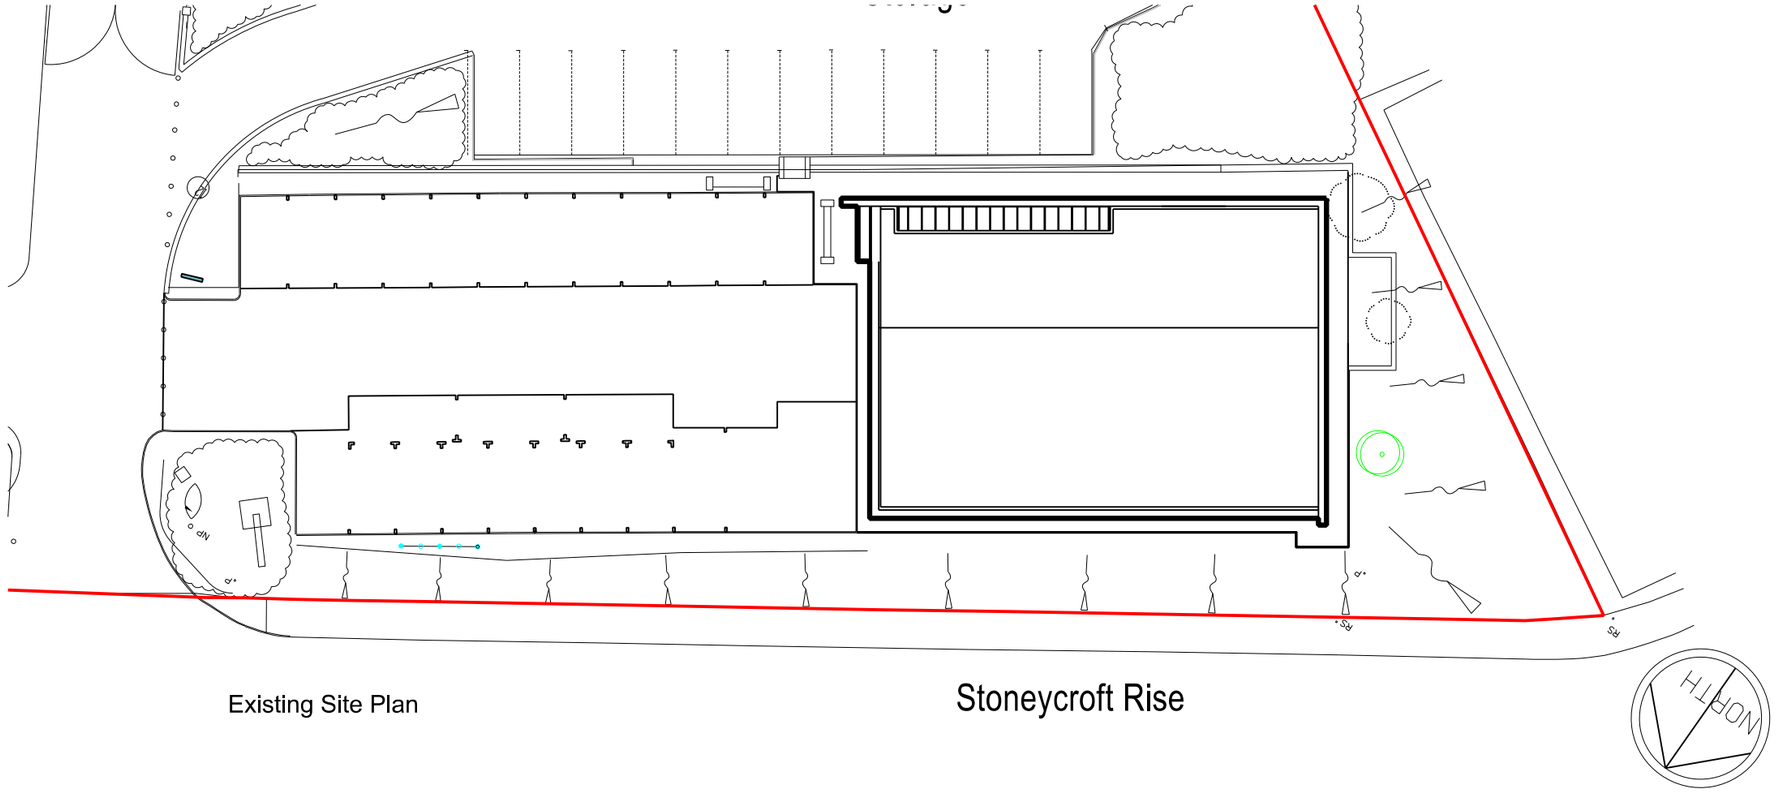


Existing Site Plan

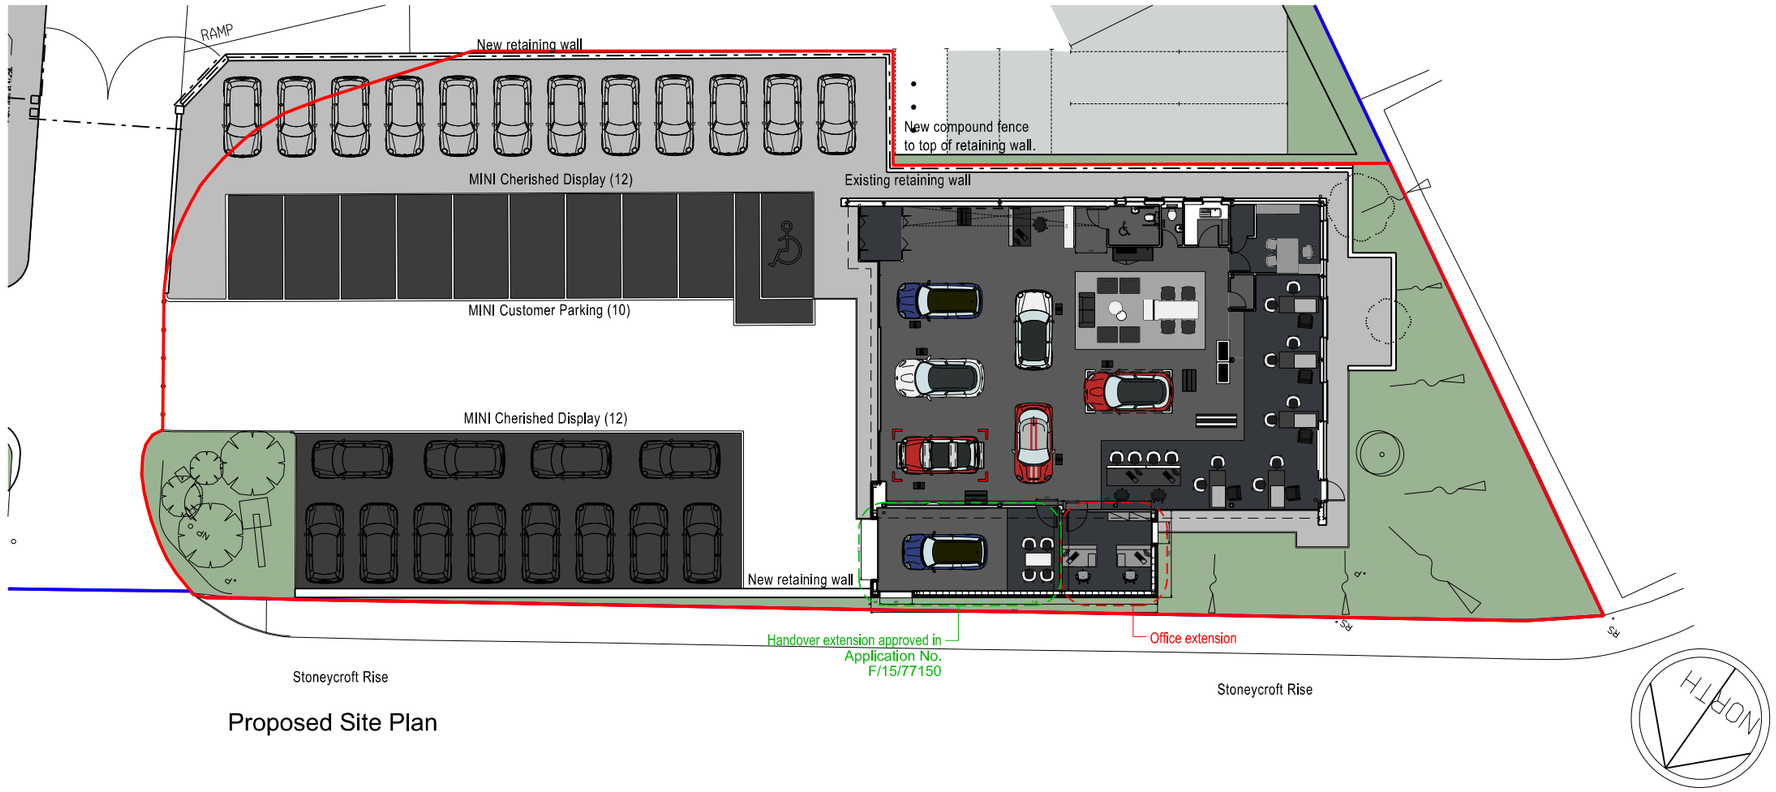

Proposed Site Plan

No		Prep	Date
P2	MINI Showroom plan updated to show office extension.	RP	19.04.17
1	Additional used display space added, gate position amended on proposed.	JR	27.08.15

Amendments

© Taylor Design 2015

Do not scale this drawing.
All given dimensions are in millimetres
Architect to be notified of discrepancies in figured dimensions
Contractors must check all dimensions from site

This drawing is copyright and is for use on this site only

Project
Joe Duffy
JLR Dublin

Title
Existing and Proposed Site Plan

Job No. 5629
Drawing No. 100

Amendment: 1 P2
Scale @A2. 1:200

Status PLANNING

Auth JRLee Harper
Date Aug 2015

TAYLORDESIGN
architects ltd
30 Manchester Road, Wilmslow, Cheshire SK9 1BG
t 01625 528181
e office@taylor-design.co.uk
w www.taylor-design.co.uk