

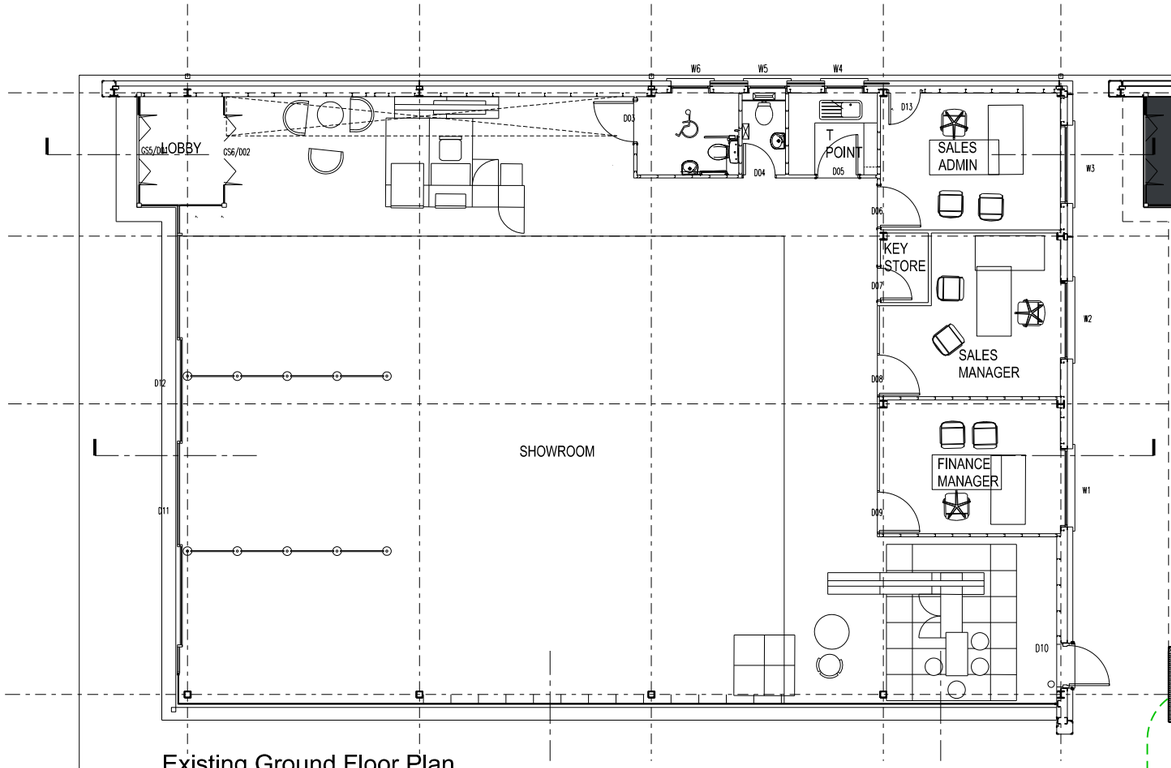


Existing Ground Floor Plan

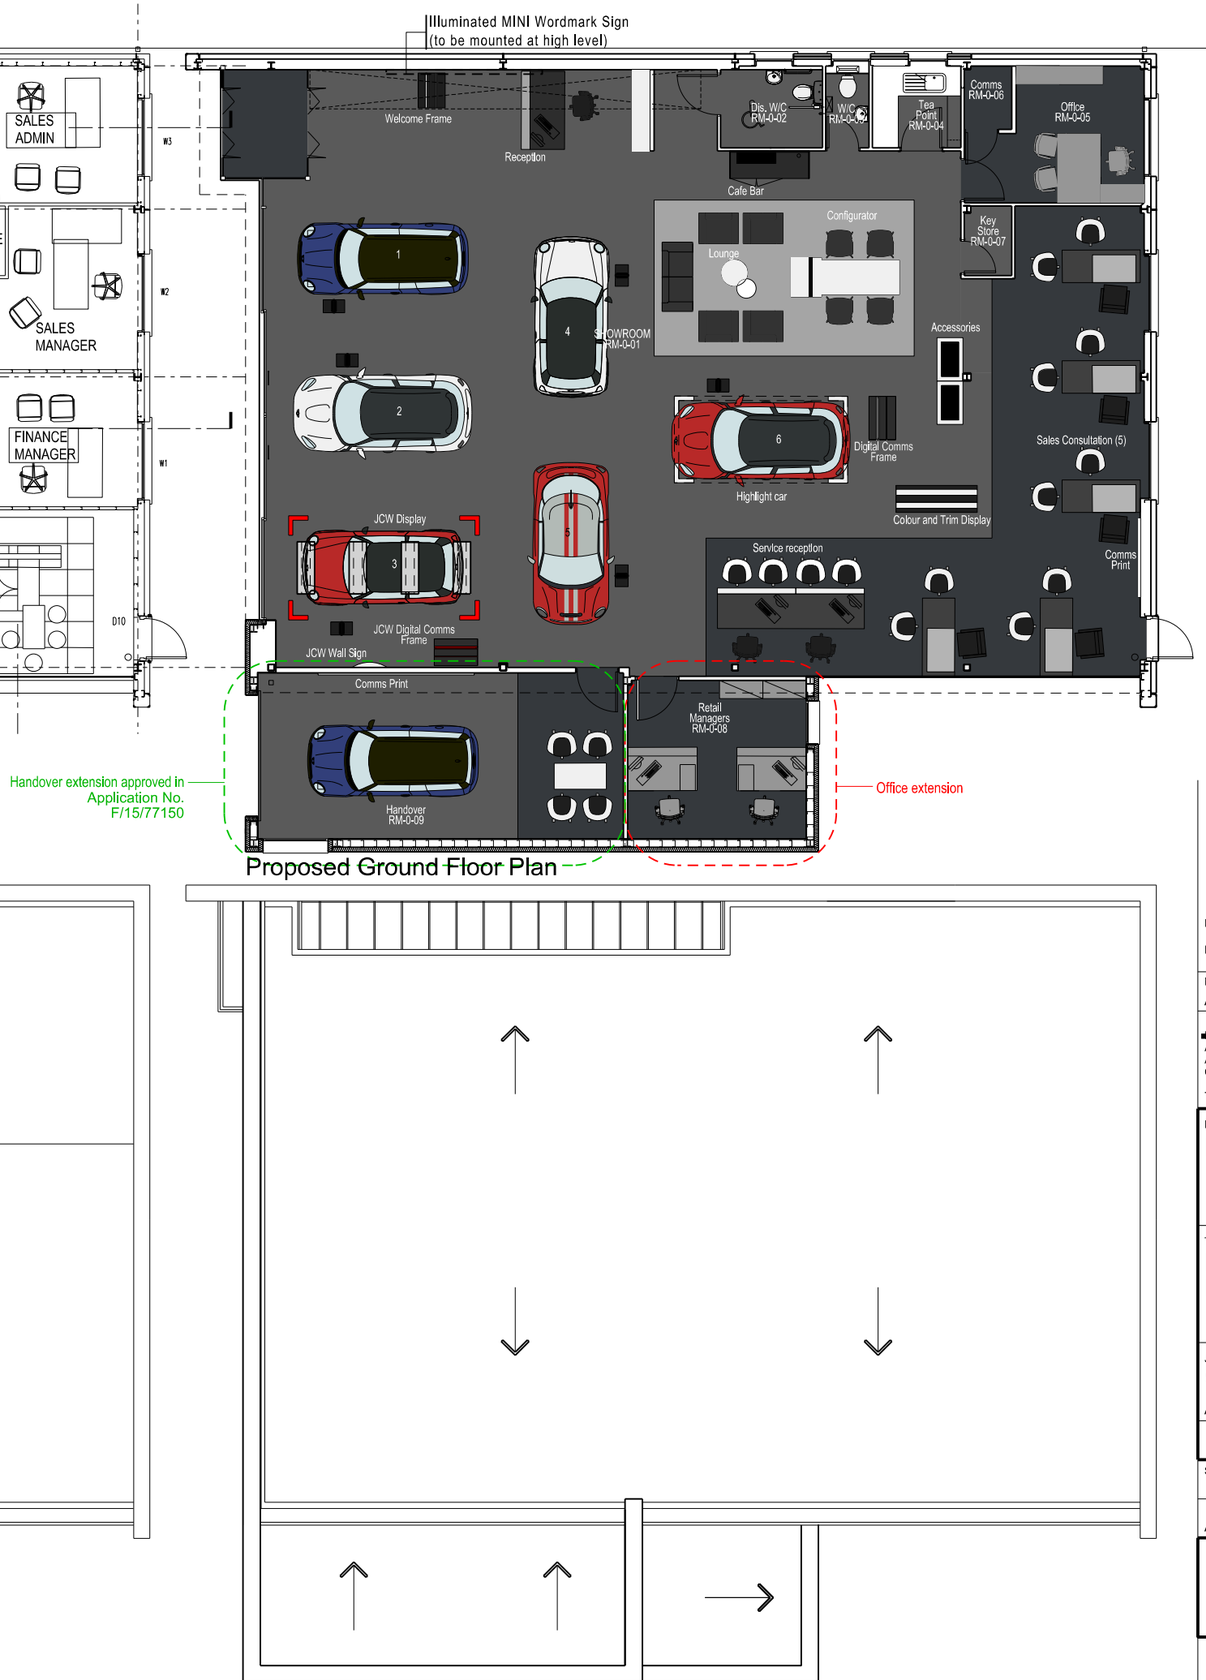

Proposed Ground Floor Plan

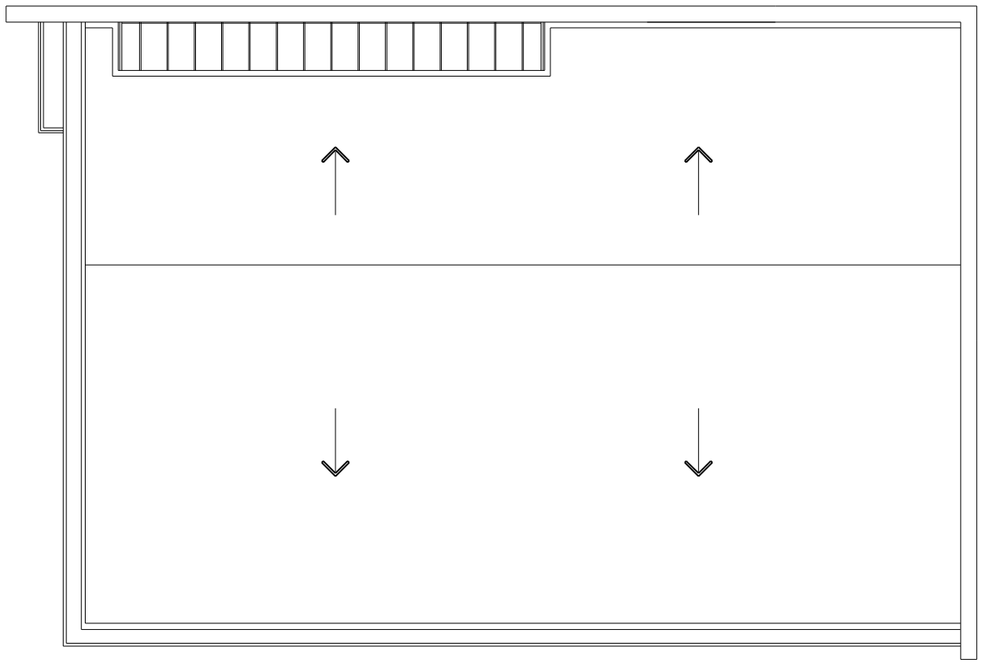

Existing Roof Plan

Proposed Roof Plan

THIS DRAWING IS TO BE READ INCONJUNCTION WITH TD5475 010 - 600 series & ALL OTHER CONSULTANTS DRAWINGS

FOR ADDITIONAL SPECIFICATION NOTES PLEASE REFER TO NBS DOCUMENT

GENERAL

No dimensions to be scaled from this drawing. All given dimensions in millimeters. All dimensions to be checked by contractor prior to commencement of work on site.

All dimensions shown are from face of block to face of block, from face of partition to face of partition or from structural grid line to face of block or partition & NOT from plastered or dry lined finishes

All materials, goods and fittings to be used in strict accordance with the manufacturers instructions and recommendations.

All new structural steelwork & lintels to conform to structural engineers specification and detailing.

All new foundations and floor slab to be as engineers specification and detailing.

This drawing to be read in conjunction with structural general arrangement details and all other consultants drawings.

No	Amendments	Prep	Date
P2	Updated proposed plan to include office extension.	RP	19.04.17
P1	Furniture amended to new corporate colours	JR	25.09.15

© Taylor Design 2014

All given dimensions are in millimetres
Architect to be notified of discrepancies in figured dimensions
Contractors must check all dimensions from site

This drawing is copyright and is for use on this site only

Project
Partridge BMW MINI Hampshire

Title
Existing and Proposed Plans

Job No. 5475

Drawing No. 200

Amendment: P1 P2

Scale @A2. 1:100

Status PLANNING

Auth JR

Date Aug 2015

TAYLORDESIGN
architects ltd
30 Manchester Road, Wilmslow, Cheshire SK9 1BG
t 01625 528181
f 01625 524627
e office@taylor-design.co.uk
w www.taylor-design.co.uk