



SECTION A-A

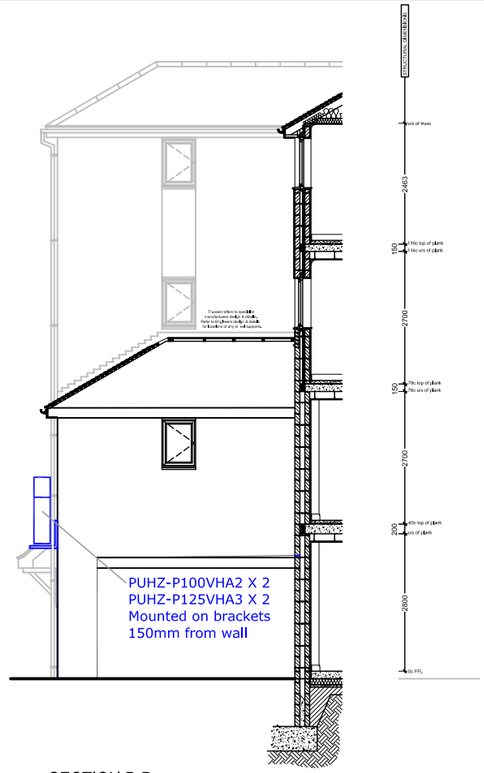

SECTION B-B

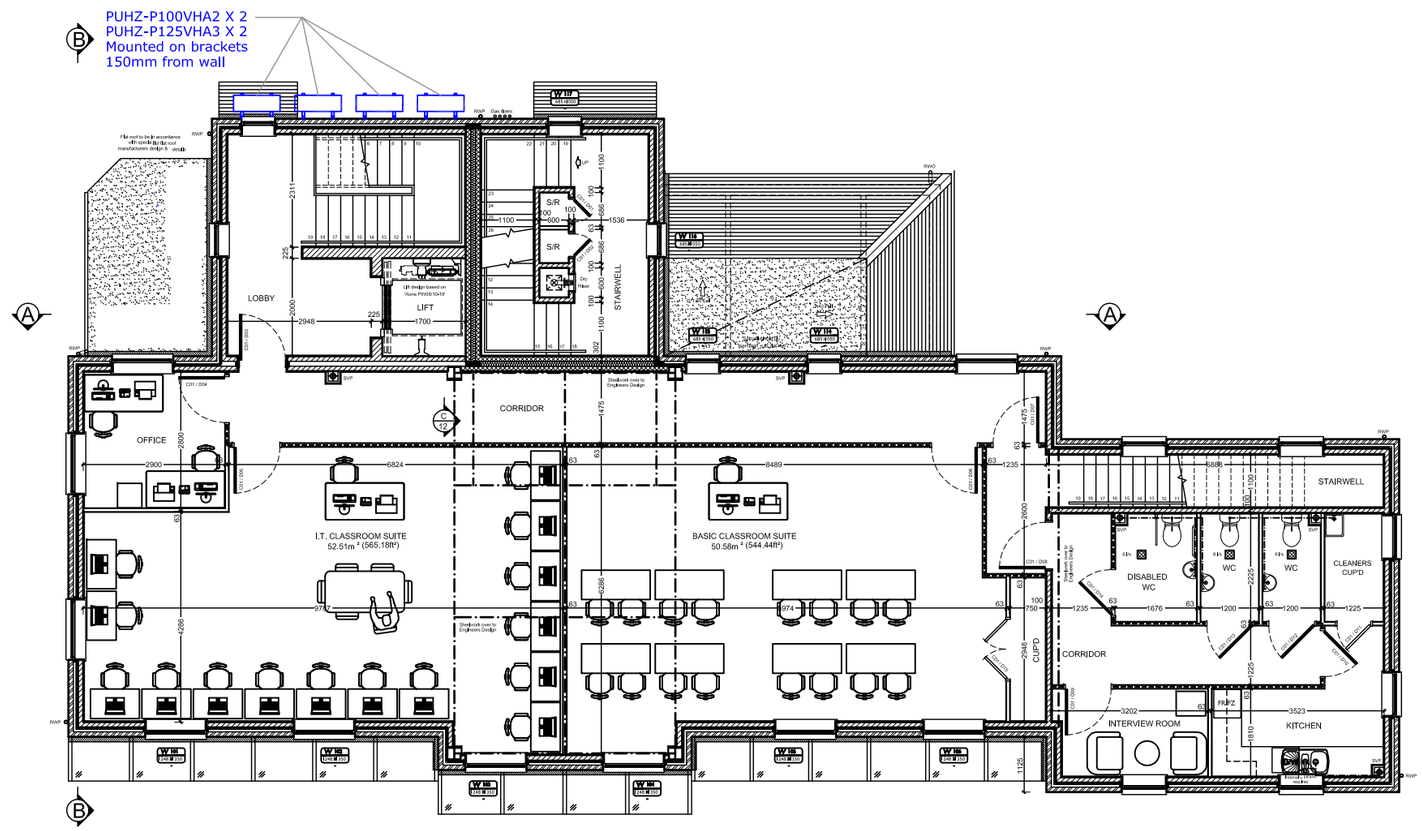

FIRST FLOOR PLAN

Rev	Date	Description
A	05/04/17	AC units moved to rear wall of building

EASTLEIGH BOROUGH COUNCIL

Eastleigh House
Upper Market Street
Eastleigh
Hampshire
SO50 9YN
Telephone: (023) 8068 8000
Email: implementation@eastleigh.gov.uk

Implementation and Design

Scheme

Cableworks Building, Prysmium
Air Condition Project
G400 0024 0000

Title

General Arrangement of Proposed Location of Outdoor A/C units

Scale@A3	Date	Drawn	Checked
1:125	10/02/17	AB	DH

Project No.	Drawing Number	Revision
-	CWAC - 001	A