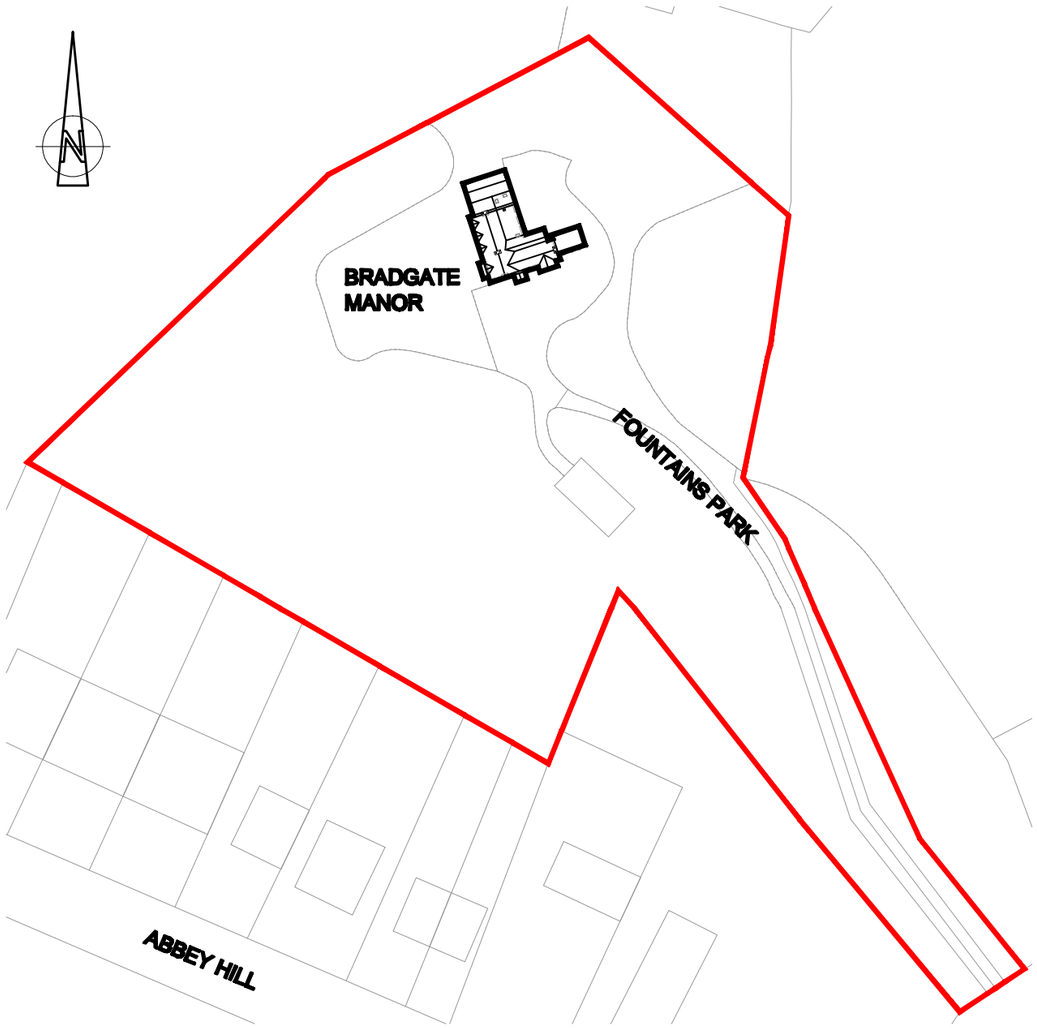



LOCATION PLAN

SCALE 1:1250

0 25 50 75 100 125m

SCALE 1:1250

- DENOTES SITE BOUNDARY

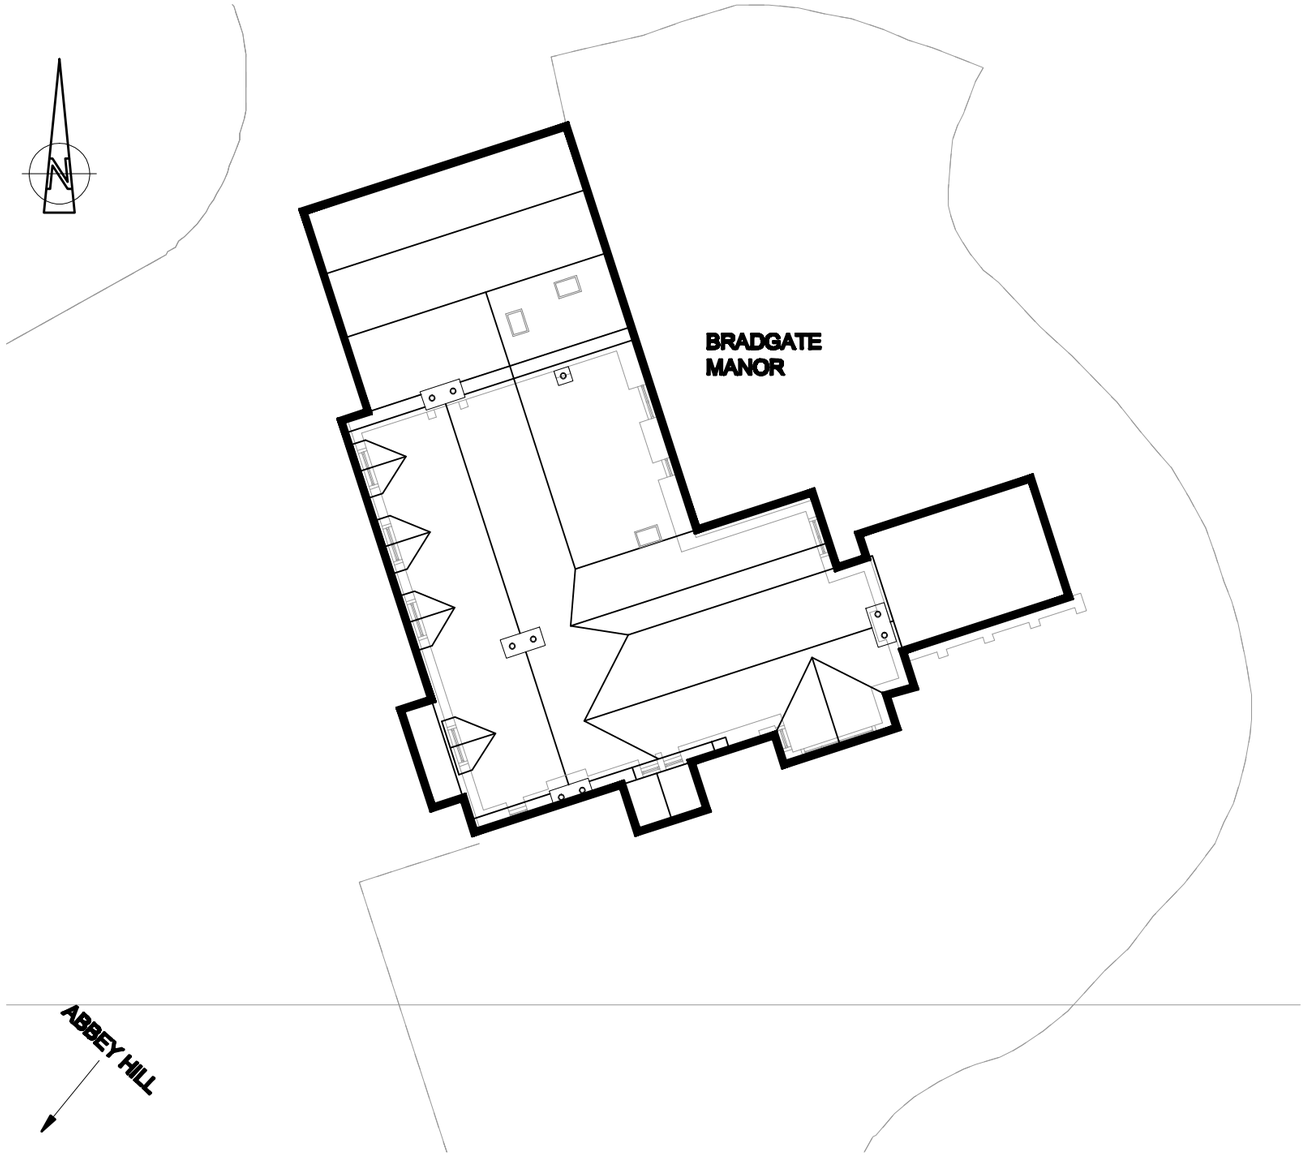

SITE PLAN

SCALE 1:200

0 4 8 12 16 20m

SCALE 1:200

Construction Investment Management
14 Potters Lane
Send
Woking
Surrey
GU23 7AF
m: +44(0)7977071456
e: bparkinson@btconnect.com

ON BEHALF OF

MR & MRS DOUGLAS

BRADGATE MANOR, ABBEY HILL, NETLEY ABBEY, SOUTHAMPTON

EXISTING SITE & LOCATION PLAN

ORIGINAL SIZE : A3

SCALE : 1:100

REV.	A	B			
BY	JPC	JPC			
CHK'D	BP	BP			
APP'D	BP	BP			
DATE	10.06.16	05.04.17			

DRG. No. 10096-013

REV. B