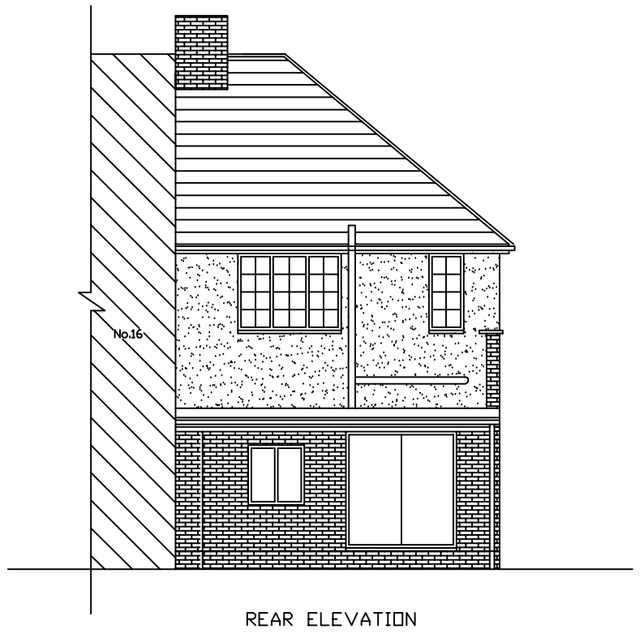

REAR ELEVATION

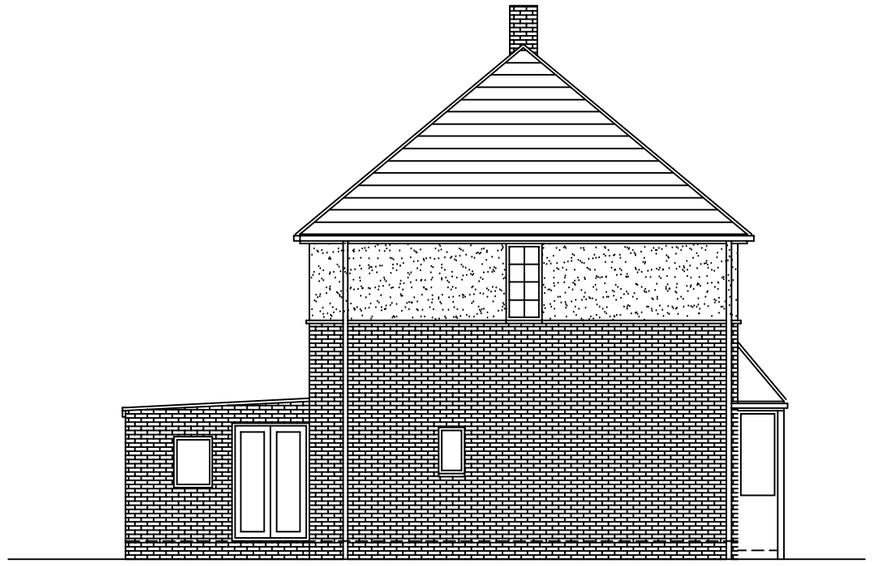

SIDE ELEVATION



FRONT ELEVATION

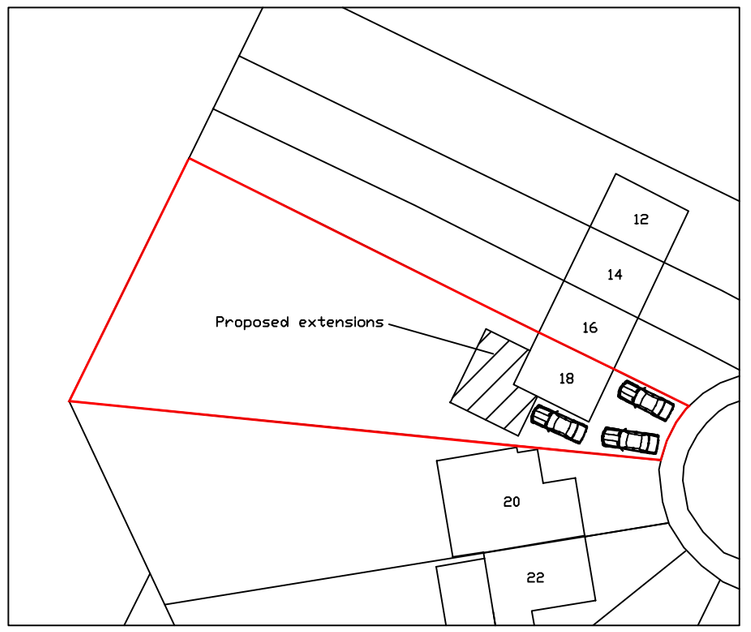

SITE PLAN 1:500



PHOTO FRONT ELEVATION



PHOTO REAR ELEVATION

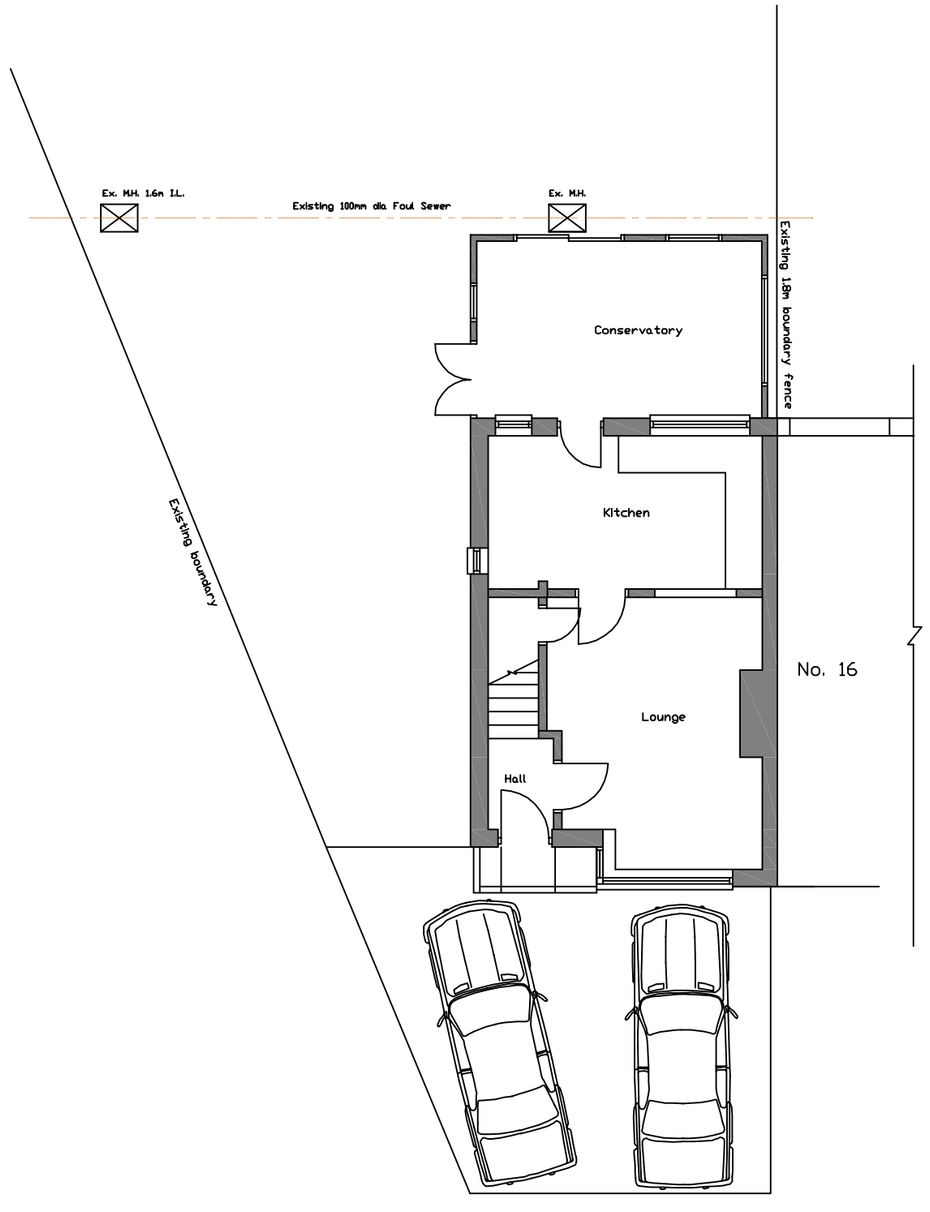

GROUND FLOOR PLAN

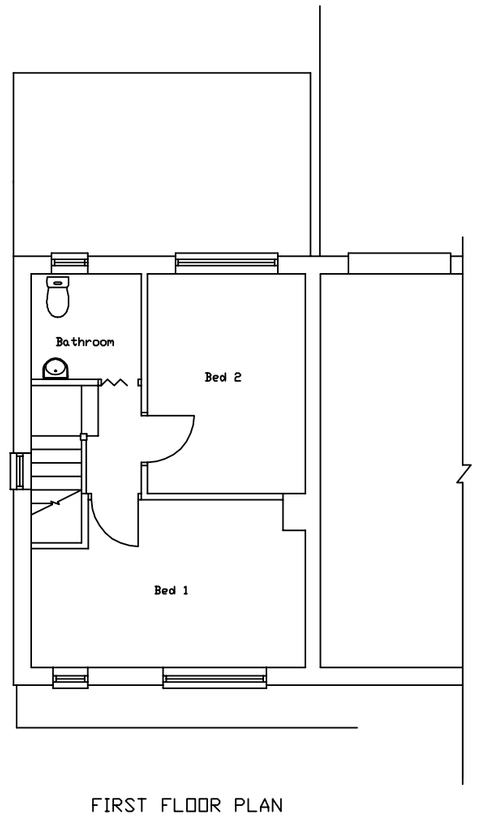

FIRST FLOOR PLAN

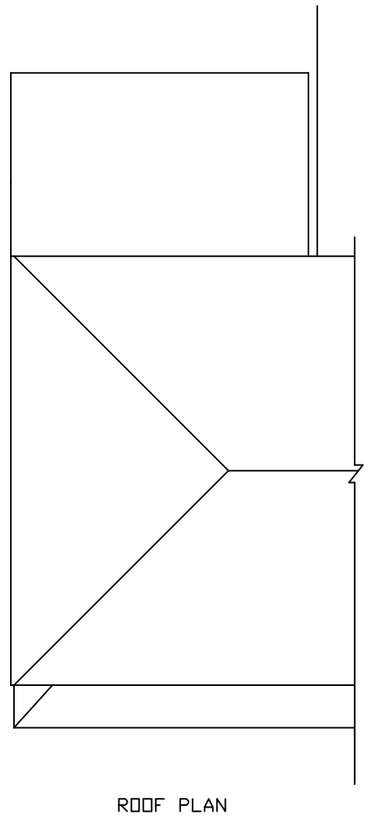

ROOF PLAN



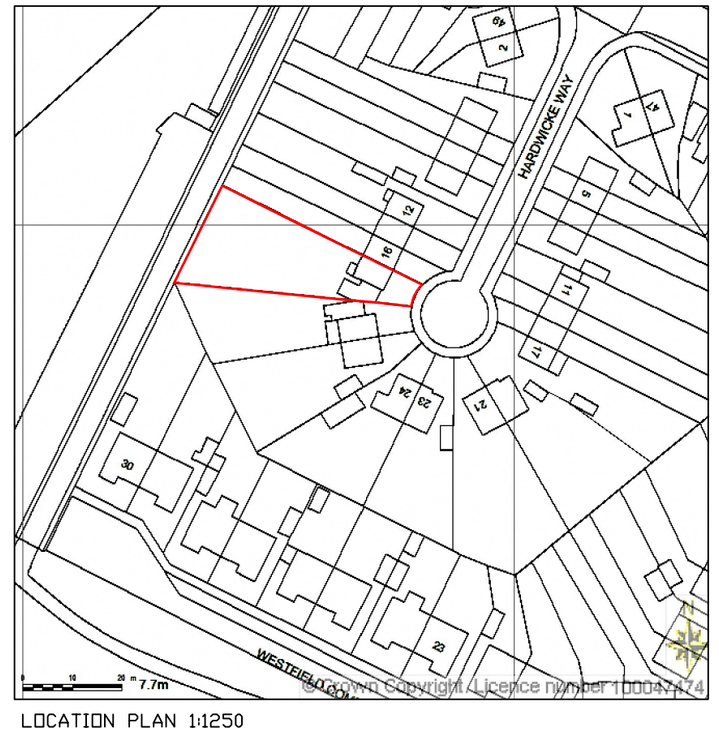

LOCATION PLAN 1:1250

Scale Bar 1:100

0 1 2 3 4 5 6 7 8 9 10m

Address: Proposed extension to 18 Hardwicke Way Hamble SO31 4LN	
Drawing Title: Existing Plans & Elevations	
Drawing Number Planning/001	Scale: 1:100 @ A2
Date: Mar 2017	Rev: