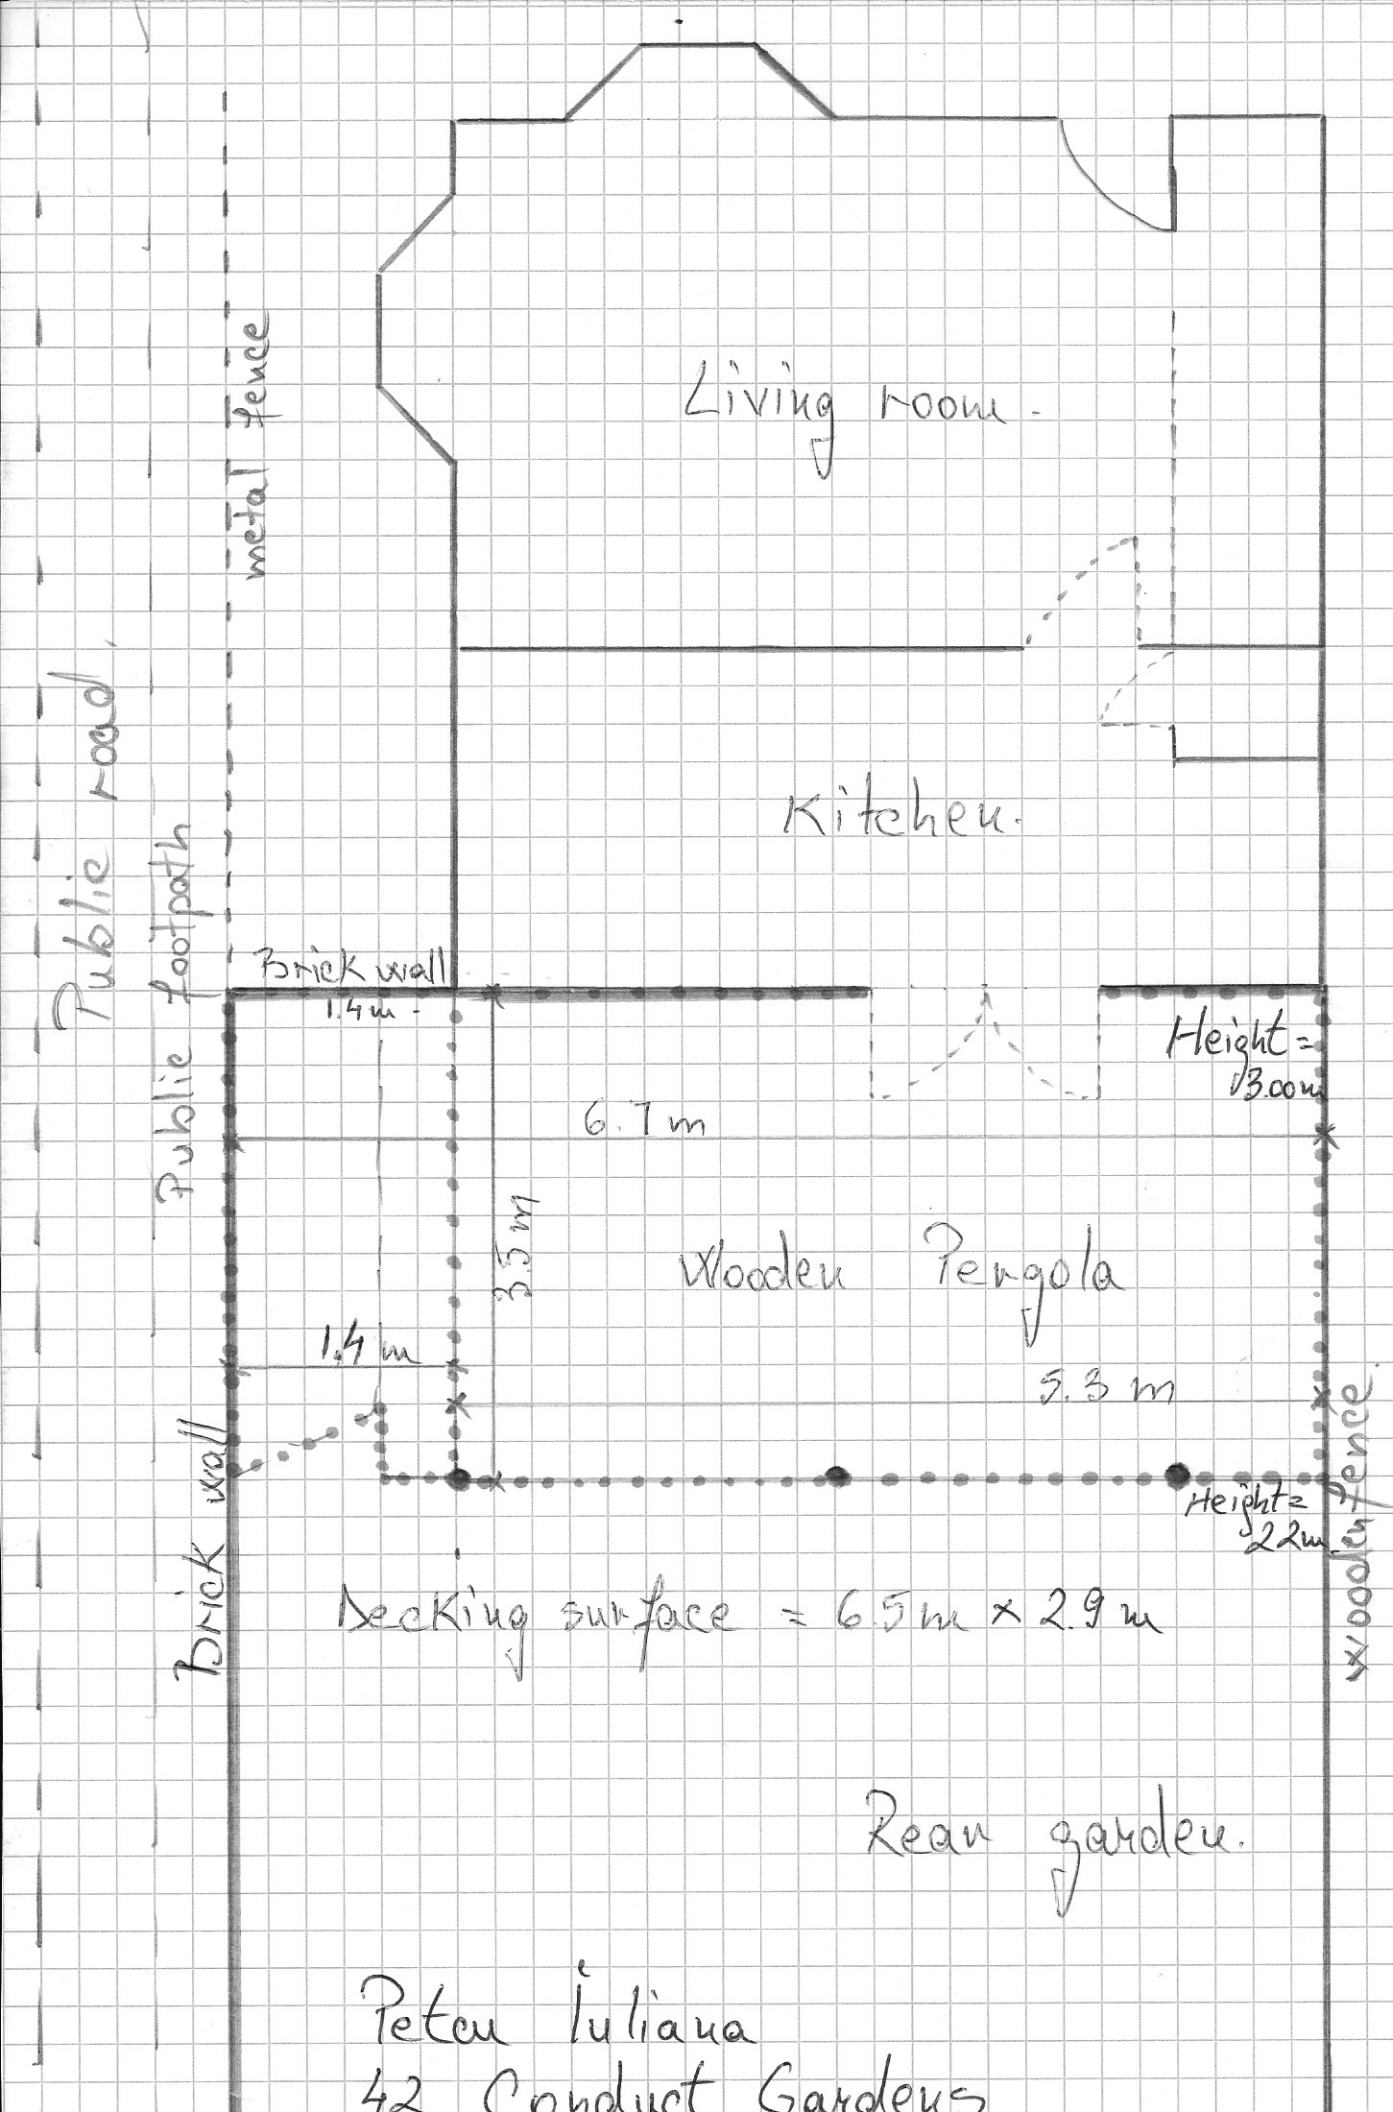
Living room.
Kitchen.
Public road
Public footpath
metal fence
Brick wall
1.4m.
Height = 3.00m
6.7m
2.5m
Wooden Pergola
1.4m
5.3m
Brick wall
Height = 2.2m
wooden fence
Decking surface = 6.5m x 2.9m
Rear garden.
Petcu Iuliana
42 Conduct Gardens