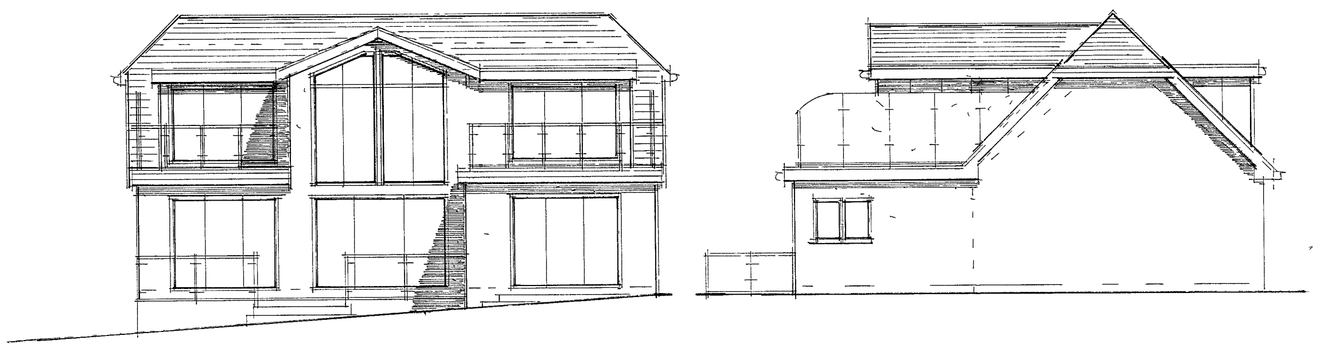

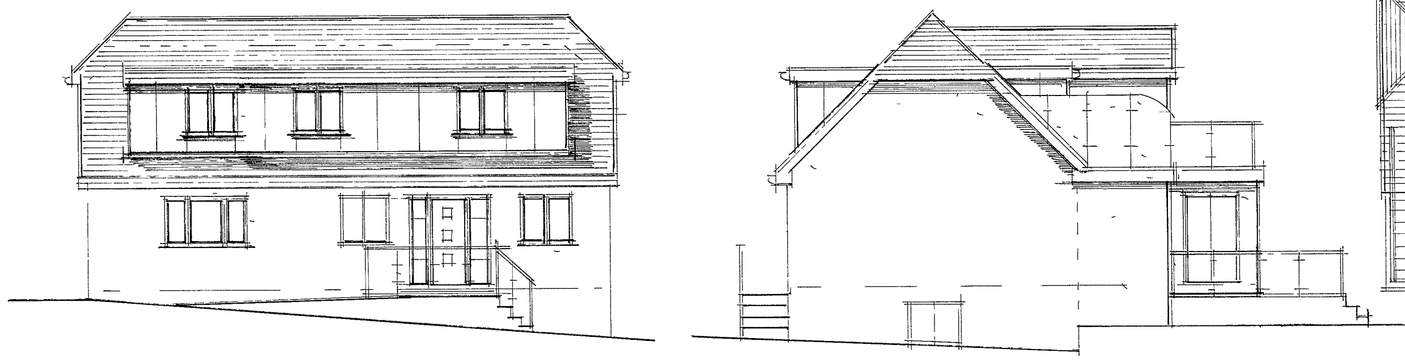

WEST, SOUTH, EAST & NORTH FACING ELEVATIONS

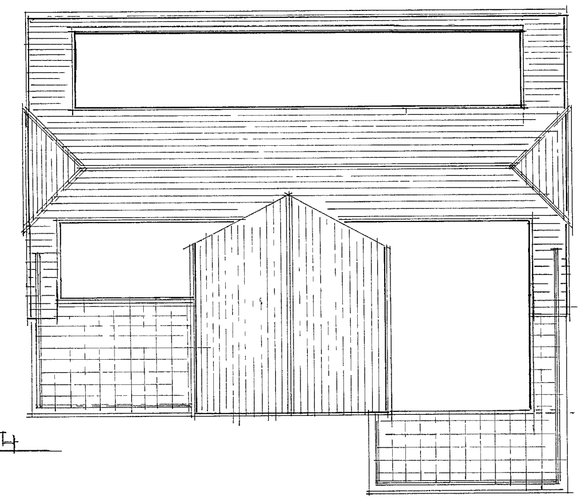

ROOF PLAN

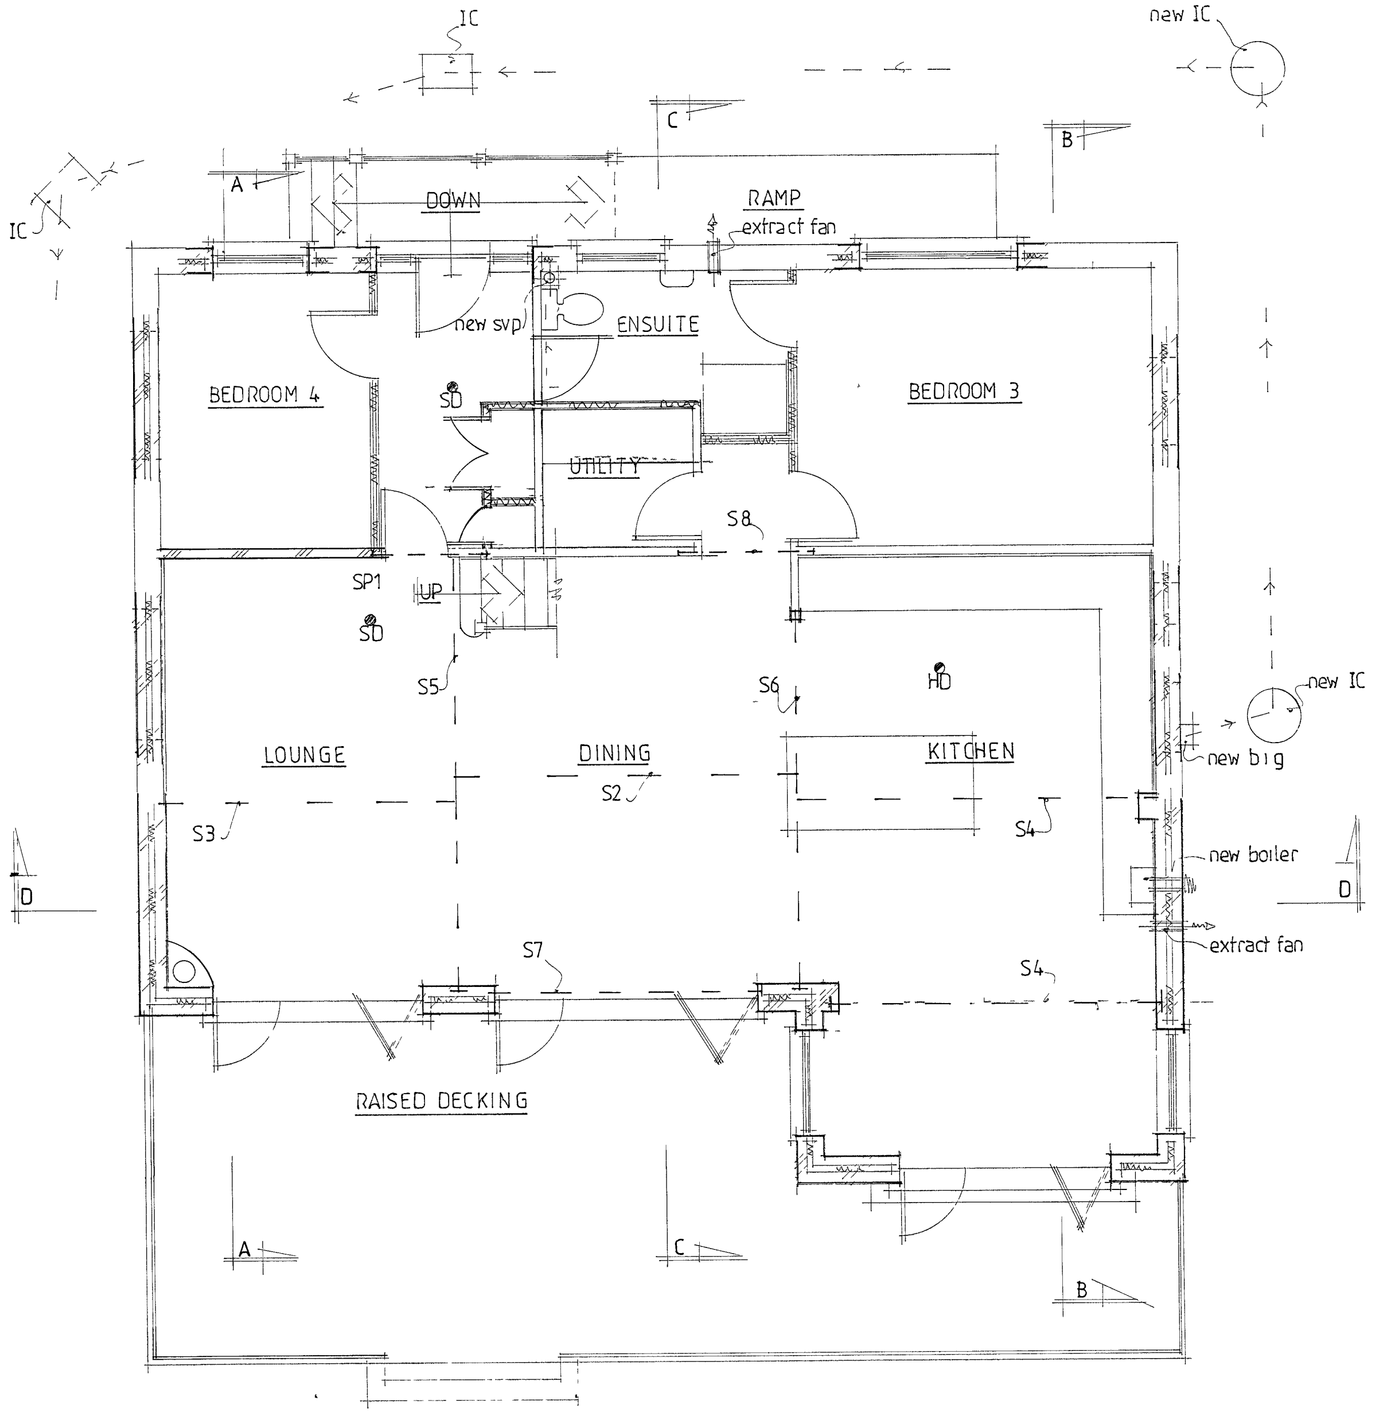

GROUND FLOOR PLAN

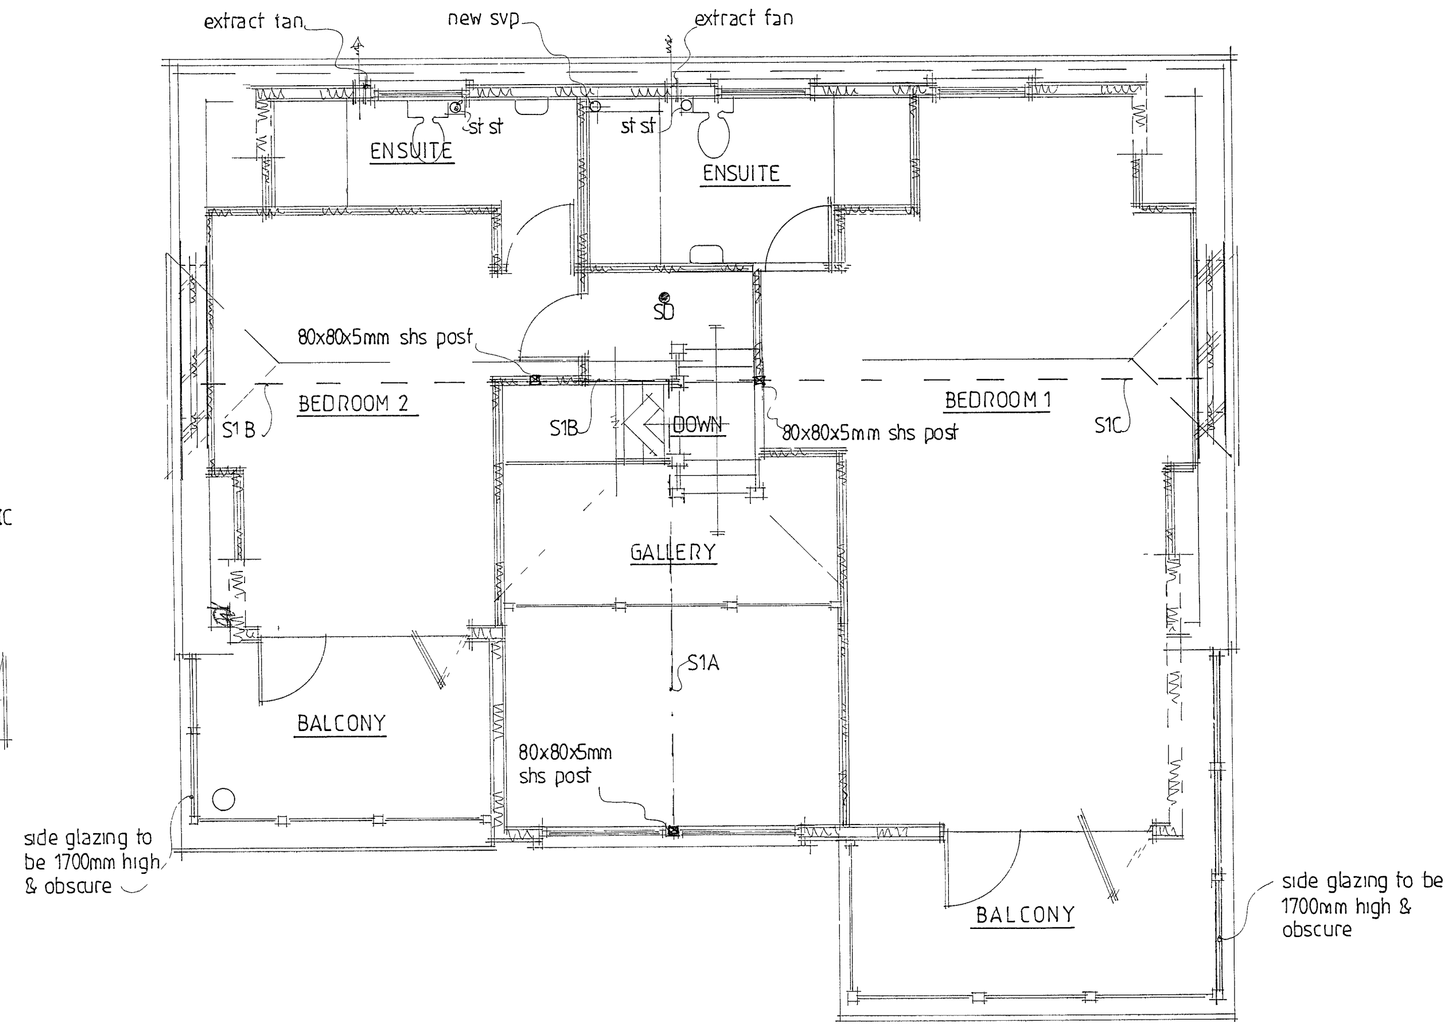

FIRST FLOOR PLAN

C	DEC 2016	CLIENT AMENDS
B	DEC 2016	CLIENT AMENDS
A	NOV 2016	CLIENT AMENDMENTS
	Date	Revision

© copyright

THORNS YOUNG ARCHITECTURAL

THORNS-YOUNG LTD
CHARTERED BUILDING CONSULTANTS
Website www.thornsyoung.co.uk

Fareham
21 Middle Road
Park Gate
SO31 7GH
Tel (01329) 888 322

Portsmouth
232 London Road
North End
PO2 9JQ
Tel (02392) 672 883

Client

MR & MRS J HALLIGAN

Job Title

JACARANDA
YORK ROAD
NETLEY

Drawing Title

PROPOSED PLANS

Scale 1:100, 1:50 at A1

Date OCT 2016 | Drawn by SA

Drg No PG 1091 16 2 | Rev C

ARCHITECTURAL 594 x 841mm A1