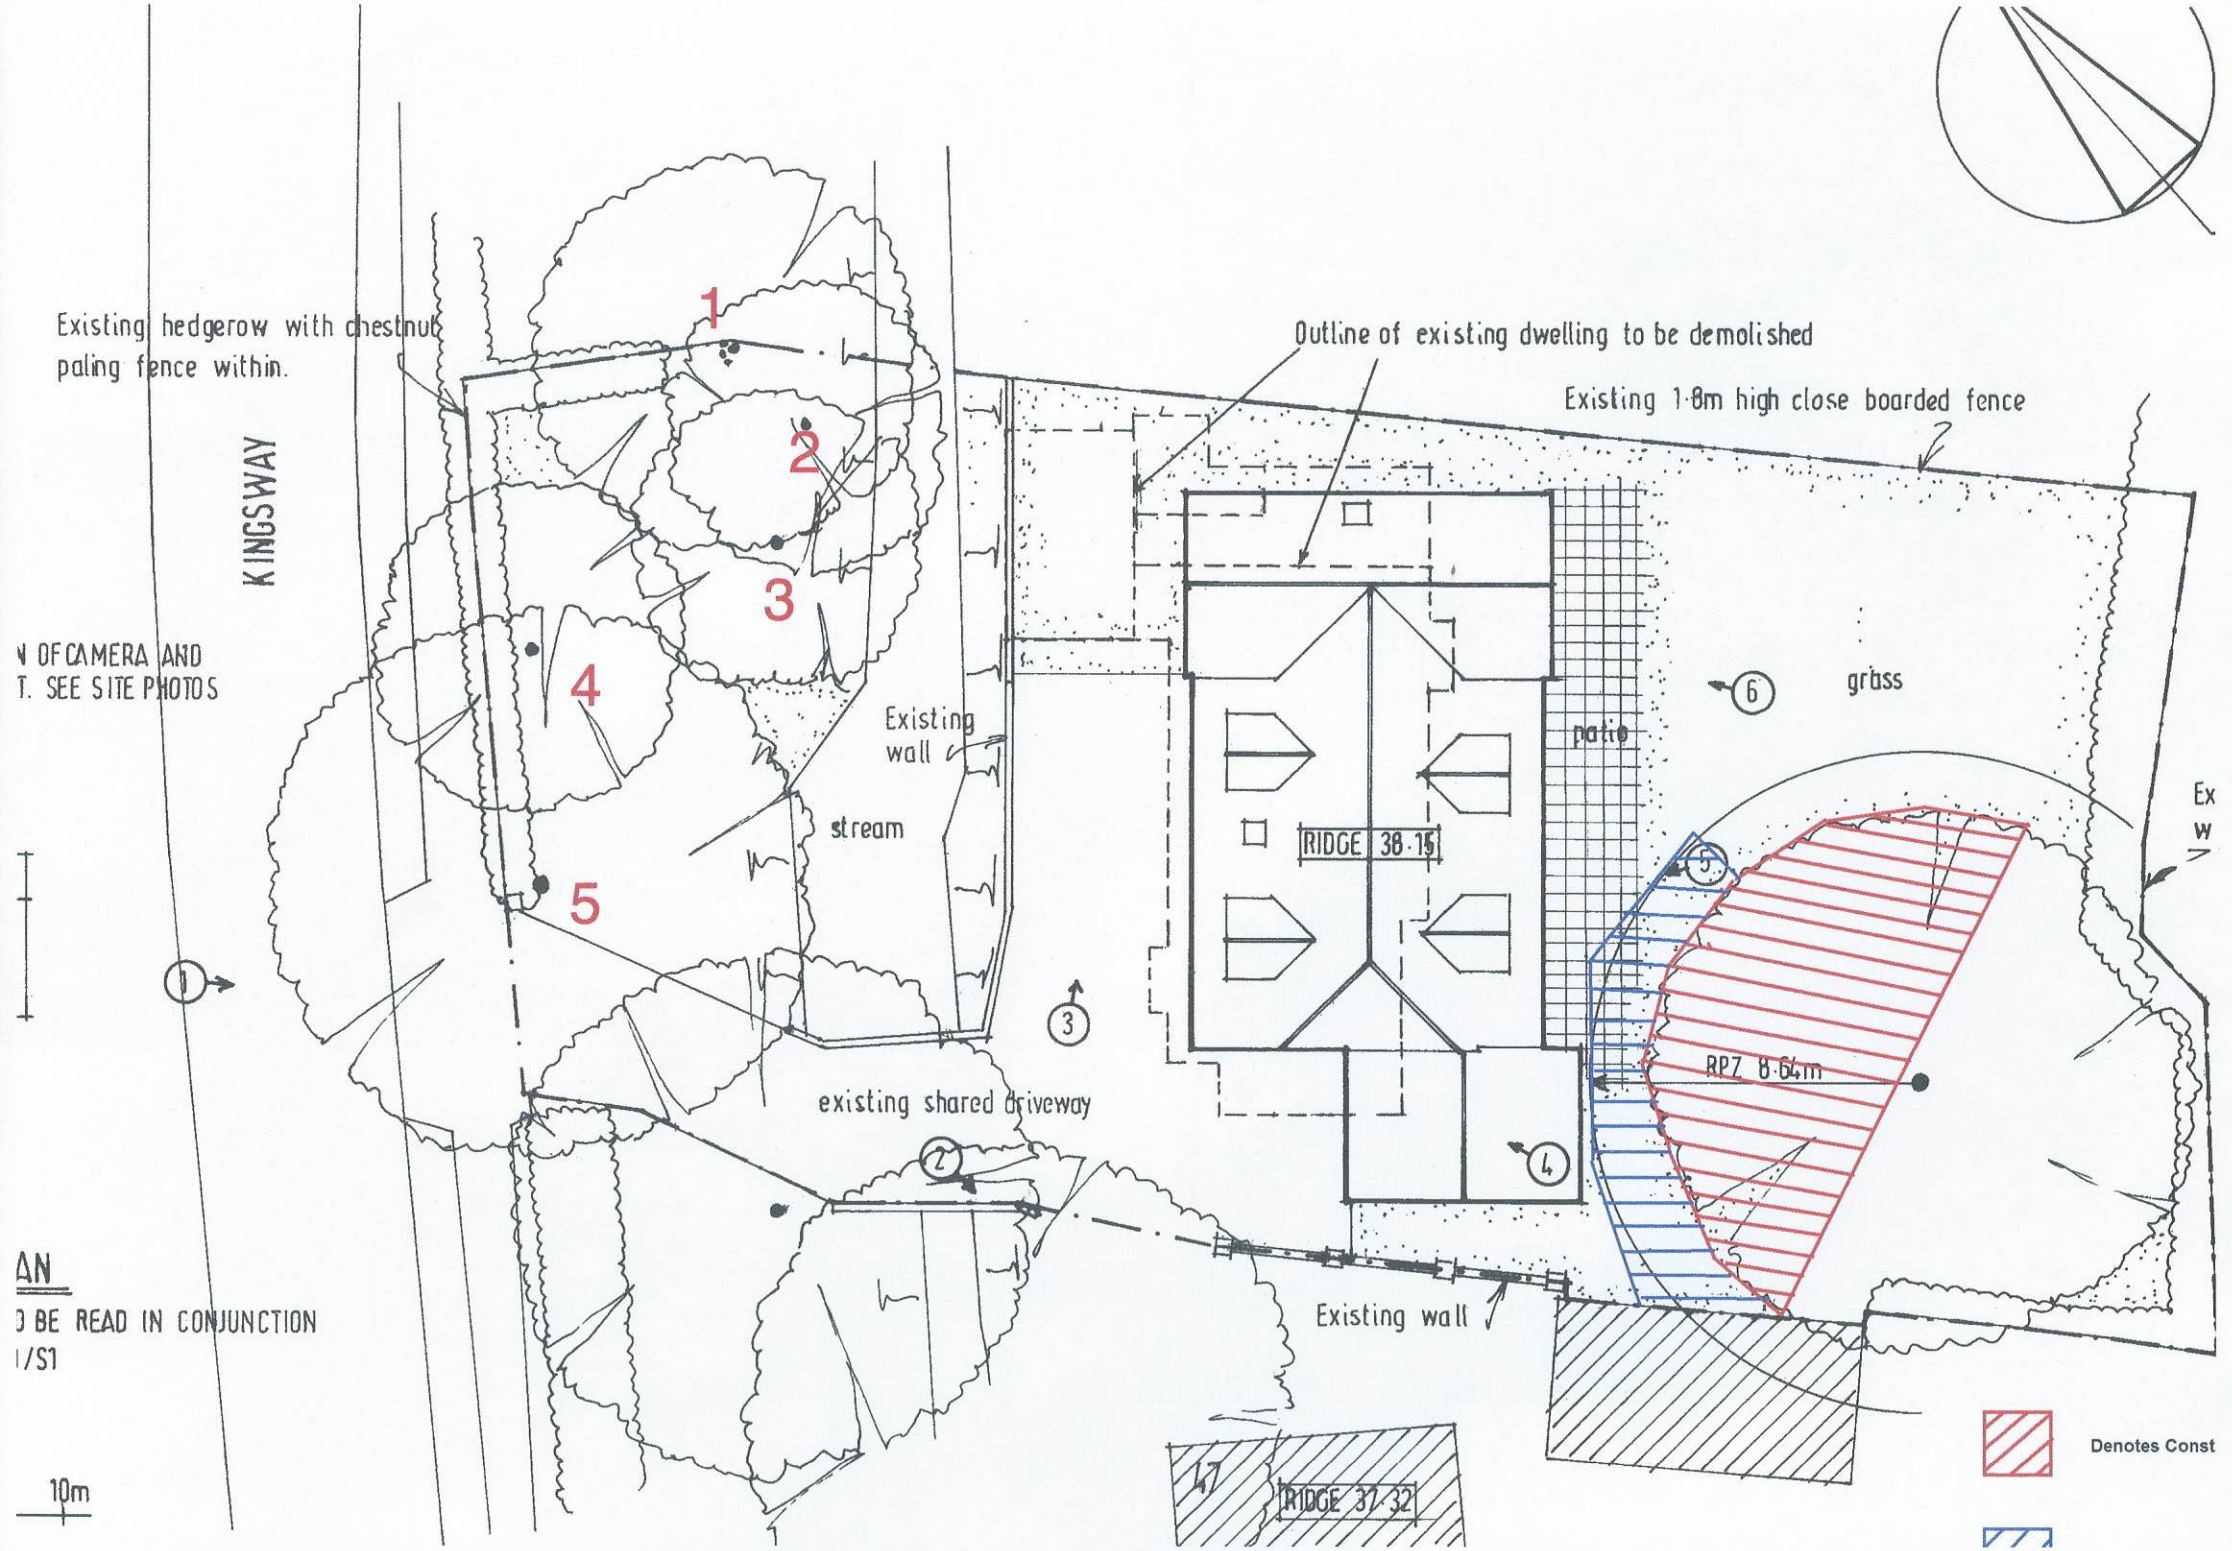
Existing hedgerow with chestnut paling fence within.
KINGSWAY
Outline of existing dwelling to be demolished
Existing 1·8m high close boarded fence
1
2
3
4
5
6
grass
patio
Existing wall
stream
RIDGE 38·15
RPZ 8·64m
existing shared driveway
Existing wall
RIDGE 37·32
Denotes Const
10m
N OF CAMERA AND
T. SEE SITE PHOTOS
AN
BE READ IN CONJUNCTION
/S1