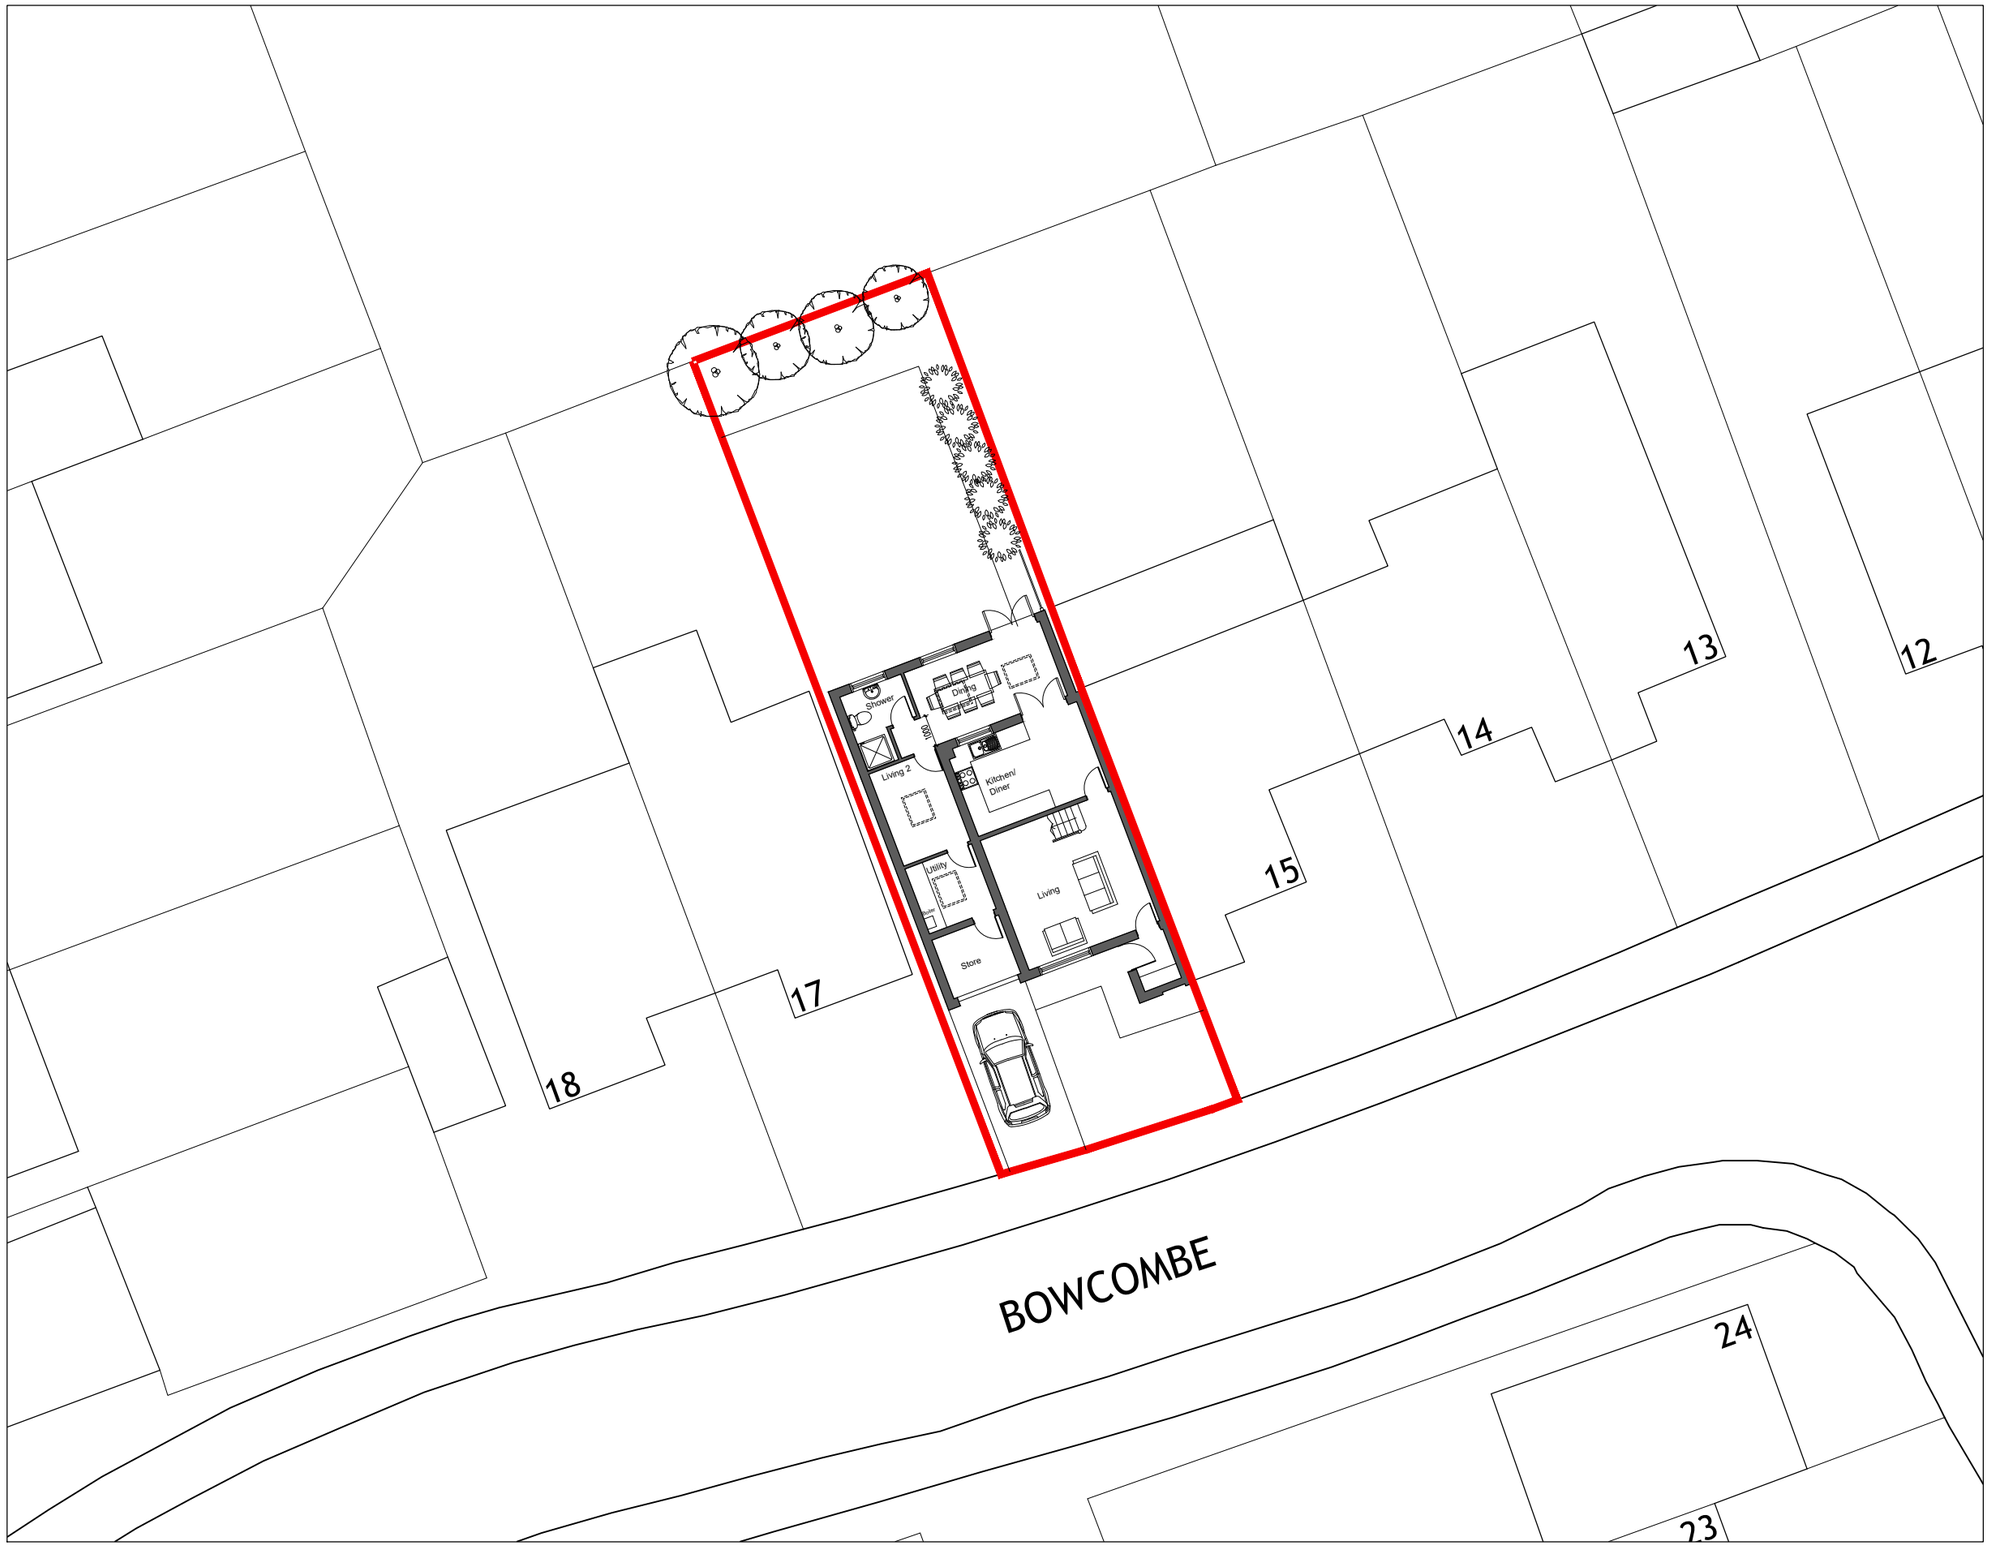


SITE PLAN @ 1:200

0 20m

NOTES:

1. The contents of this drawing are copyright.
2. Drawings to be read in conjunction with construction specification.
3. Do not scale. Figured dimensions only to be used.

| Rev | Date | Description | By | PM |
|---|---|---|---|---|

REVISIONS

Project Stage:

**PLANNING**

Client:

Mr. Simon Willmot

Project & Drawing Title:

16 Bowcombe, Netley Abbey

**Site Plan**

Scale @ A3: 1:500 & 1:1250 | Drawn by: DD

Date: Dec 2016 | Checked by: MS

Drawing No: ASP.16.135.002 | Revision: *

**ARCHITECTURE - PLANNING - PROJECT MANAGEMENT - CDM**

**17a High Street, Christchurch,
Dorset, BH23 1AB**

**01202 473222**
www.aspirearchitects.co.uk
info@aspirearchitects.co.uk

© Aspire Architects LLP

**ASPIRE
ARCHITECTS LLP**