

North West Elevation
AS EXISTING
Scale 1:100



North East Elevation
AS EXISTING



South East Elevation
AS EXISTING

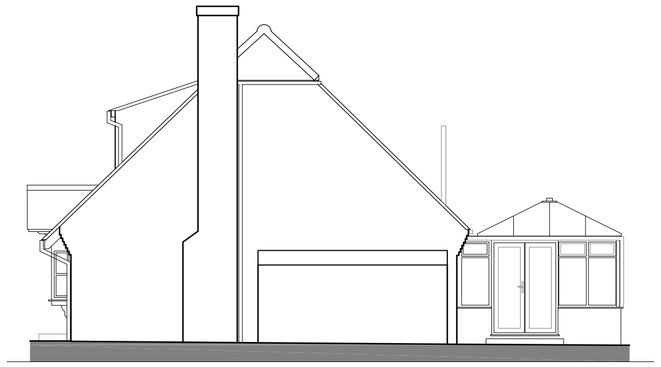

South West Elevation
AS EXISTING

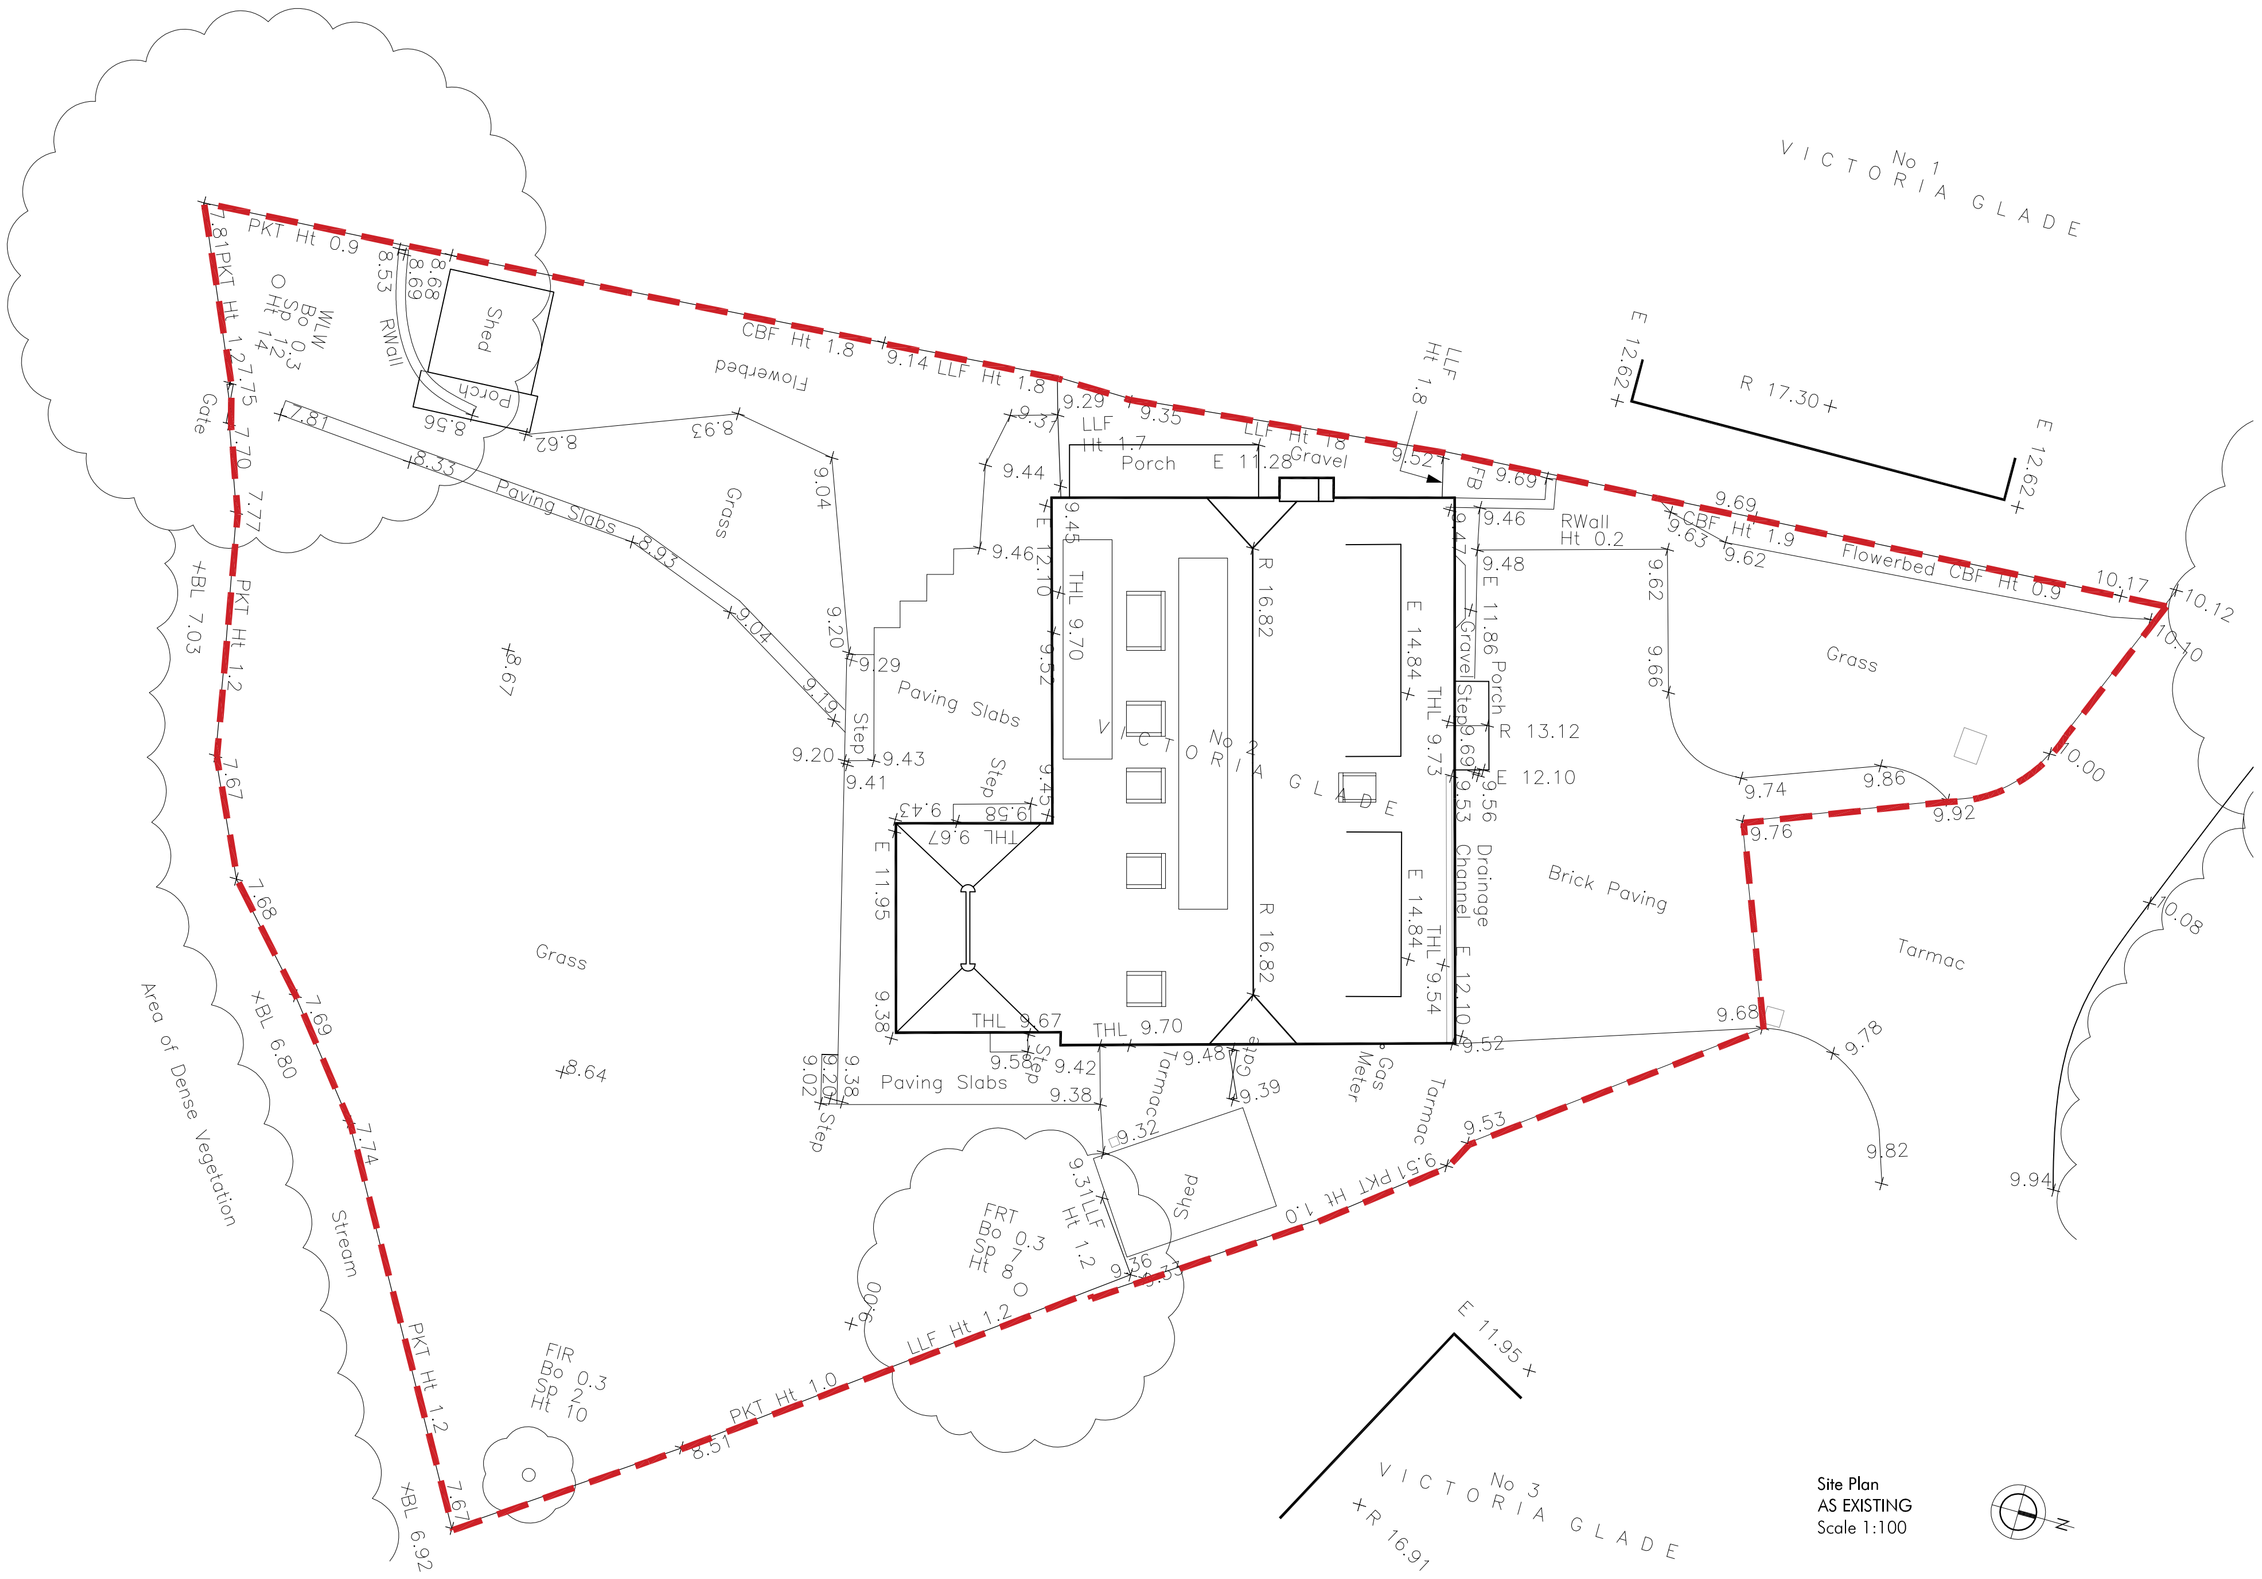

Site Plan
AS EXISTING
Scale 1:100



First Floor
AS EXISTING
Scale 1:100

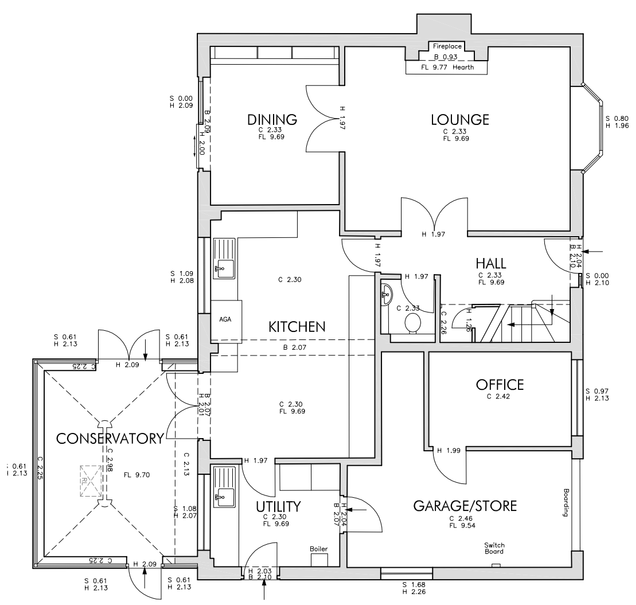

Ground Floor
AS EXISTING
Scale 1:100

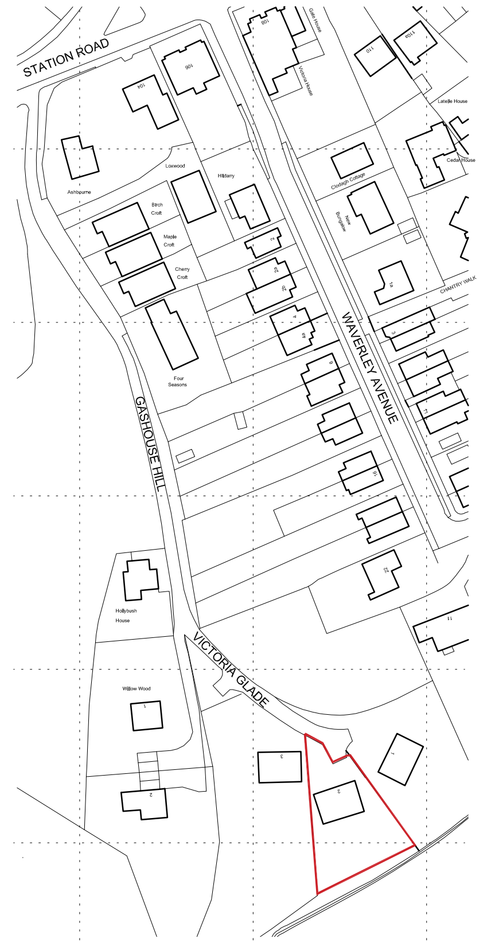

Ordnance Survey (c) Crown Copyright 2016. All rights reserved. Licence number: 100022432

Location Plan
AS EXISTING
Scale 1:1250

Rev. No.	Rev. Description	Rev. Date
-	-	-

SC Architecture
Anchor House, School Lane
Chandlers Ford, Eastleigh
Hampshire SO53 4DY
T: 023 8026 9222
E: info@sc-architecture.co.uk
W: www.sc-architecture.co.uk

Project Title:

2 Victoria Glade
Netley Abbey, Southampton
SO31 5AP

Drawing Title:

Location/Site Plan
Floor Plans
Elevations
AS EXISTING

Date:	Jan 17	Drawing No.:	4016-P-01
Scale:	1:100 / 1250		
Drawn:	ML		
Checked:	MSS	Revision:	-

This drawing is the copyright of this company and must not be reproduced or used without permission. Annotated dimensions are to be taken in preference to scaled dimensions and site dimensions must be checked before work is commenced

Original Drawing Size: A1