
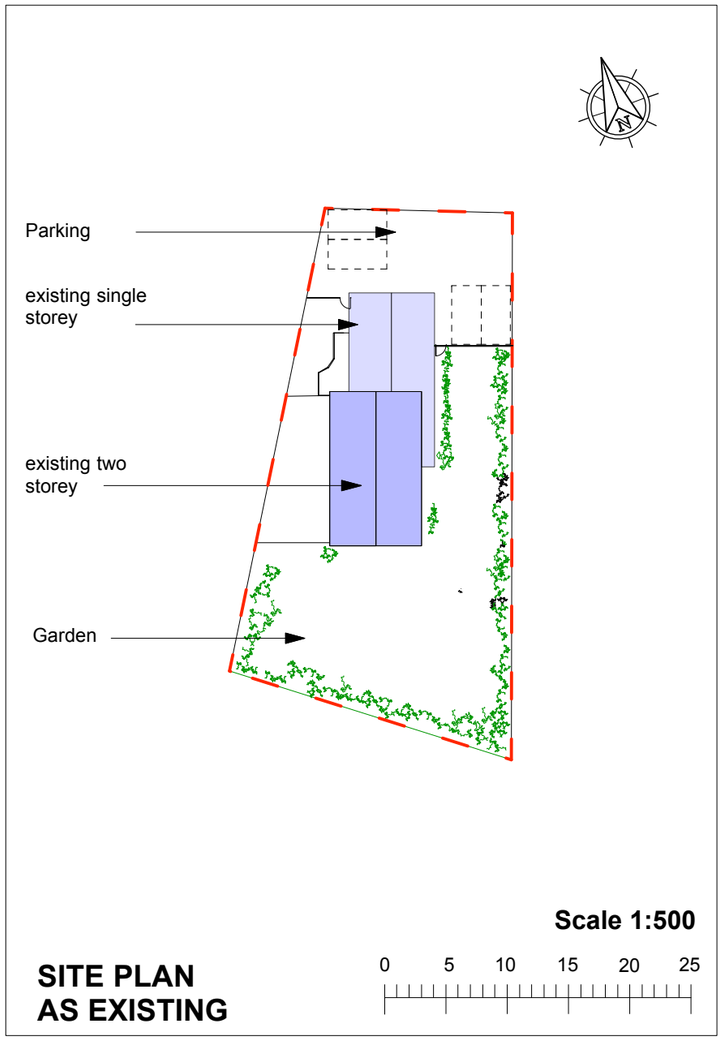


SITE PLAN AS EXISTING

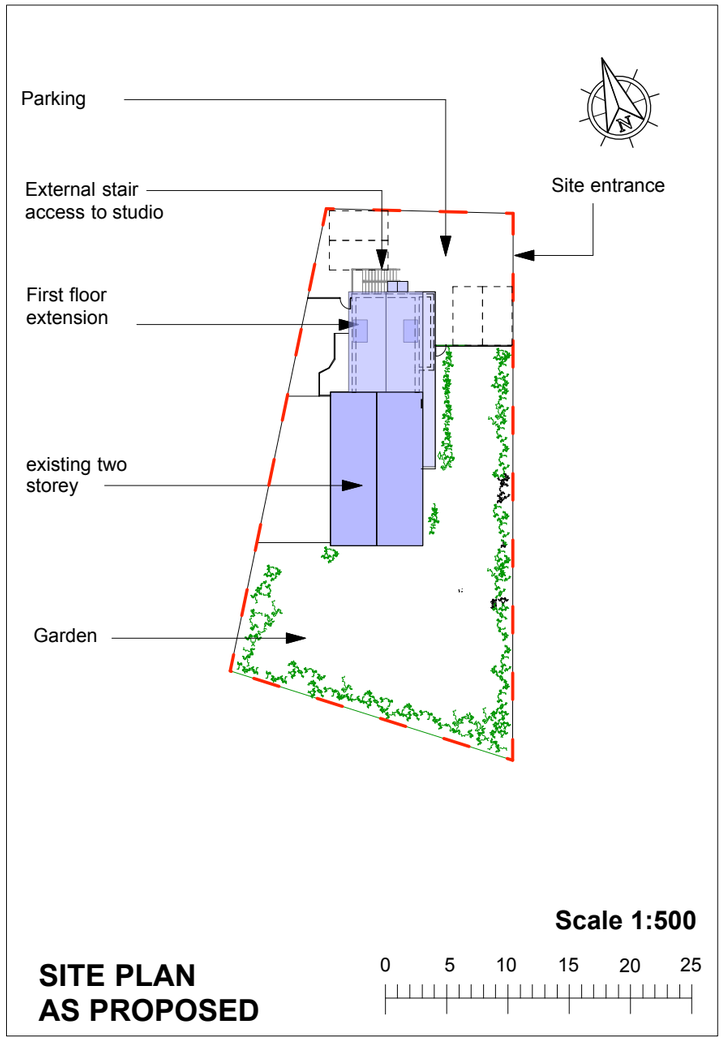

SITE PLAN AS PROPOSED

This drawing is copyright ©2015.

Project	Drawing	Date	Job No. / Dwg No.	Rev
First floor extension **4A Telegraph Road** **West End** **Southampton SO30 3EJ**	**EXISTING SITE PLAN AND PROPOSED SITE PLAN**	JAN 2017 Scale 1:500	**1890 - 09**	

DAVID SAYER & ASSOCIATES LTD
CHARTERED ARCHITECTS
The Manor Farm, 124 Manor Road North, Thames Ditton ,Surrey KT7 OBH
Tel: 020 8398 6122 Fax: 020 8398 9698 Email: admin@davidsayer.co.uk