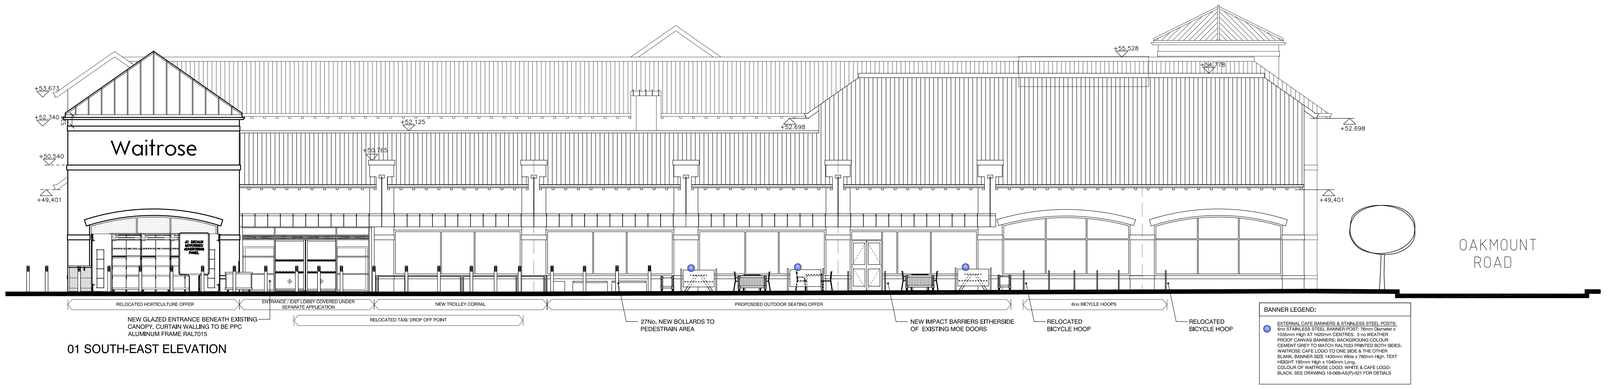

01 SOUTH-EAST ELEVATION

BANNER LEGEND:	
1	EXTERNAL CAFE BANNERS & STAINLESS STEEL POSTS: 6no STAINLESS STEEL BANNER POST: 76mm Diameter x 3.5m High, Powder Coated RAL7015 with 6no PVC PROOF CANVAS BANNERS BACKGROUND COLOUR CEMENT GREY TO MATCH RAL7033 PRINTED BOTH SIDES. WAITROSE CAFE LOGO TO ONE SIDE & THE OTHER BLANK, BANNER SIZE 1400mm Wide x 780mm High, TEXT AND LOGO COLOUR OF WAITROSE LOGO: WHITE & CAFE LOGO: BLACK, SEE DRAWING 16-068-ASP(1)01 FOR DETAILS

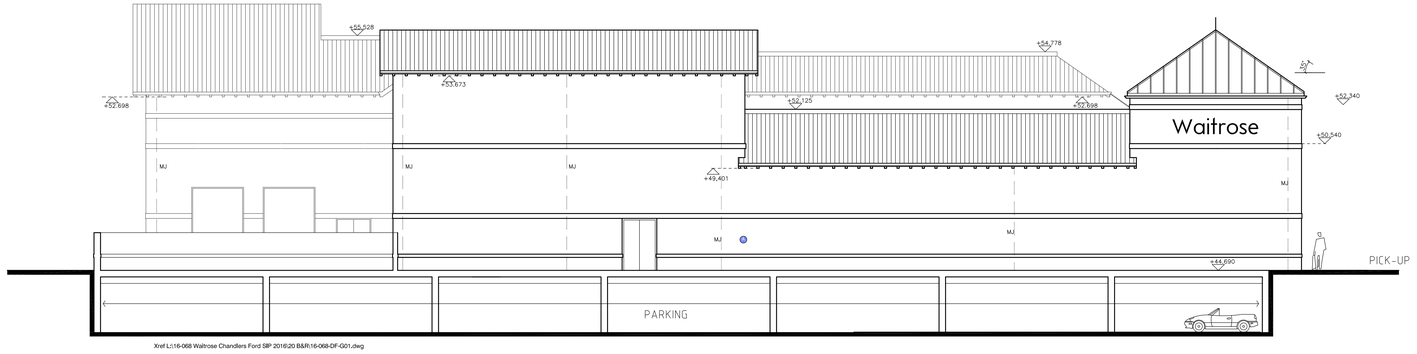

Xref L:\16-068 Waitrose Chandlers Ford SIP 2016\20 B&R\16-068-DIF-G01.dwg

02 SOUTH-WEST ELEVATION



03 NORTH-WEST ELEVATION

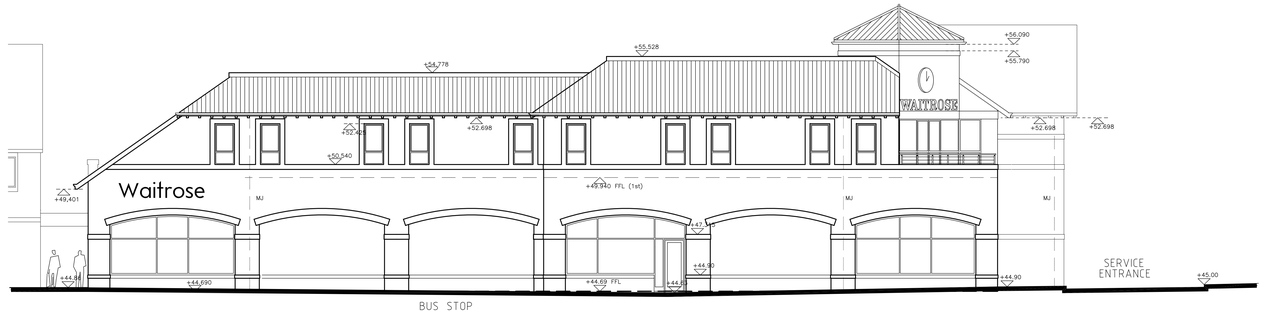

04 NORTH-EAST ELEVATION TO OAKMOUNT ROAD

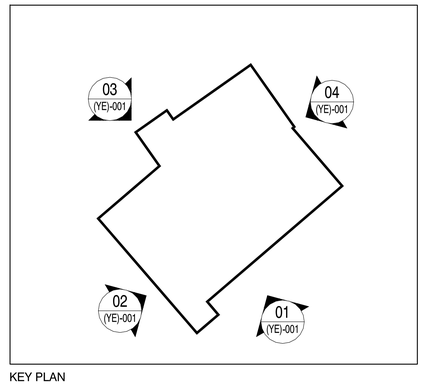

KEY PLAN

0 1000 2000 3000 4000 5000 6000 7000 8000 9000 10000

SCALE BAR IN mm UNLESS STATED OTHERWISE

KEYPLAN

NOTES

REV: A **BY:** MH **CHK:** **DATE:** 03.01.17
2no BICYCLE HOOPS RE-INSTATED TO MAKE TOTAL OF 6no BICYCLE HOOPS (12no BICYCLE PARKING SPACES)

PROJECT
WAITROSE CHANDLERS FORD 668 EXTERNAL ALTERATIONS

TITLE:
PROPOSED EXTERNAL ELEVATIONS

DRAWING NO:	REV:
16-068-AE(P)-020	A

SCALE @ A0	BY:	CHK:	DATE:
1:100	GV	MH	10.11.16

XREFS USED IN THIS DRAWING:

INFORMATION

B+R ARCHITECTS
20 Shepherdess Walk,
London N1 7LB
T 020 3227 0800 E design@bandr-arch.com
www.bandr-arch.com

THE COPYRIGHT OF THIS DRAWING OR PART THEREOF BELONGS TO BAMBER & REDDAN ARCHITECTS LTD. CONTRACTOR TO CHECK ALL DIMENSIONS PRIOR TO COMMENCING WORK.