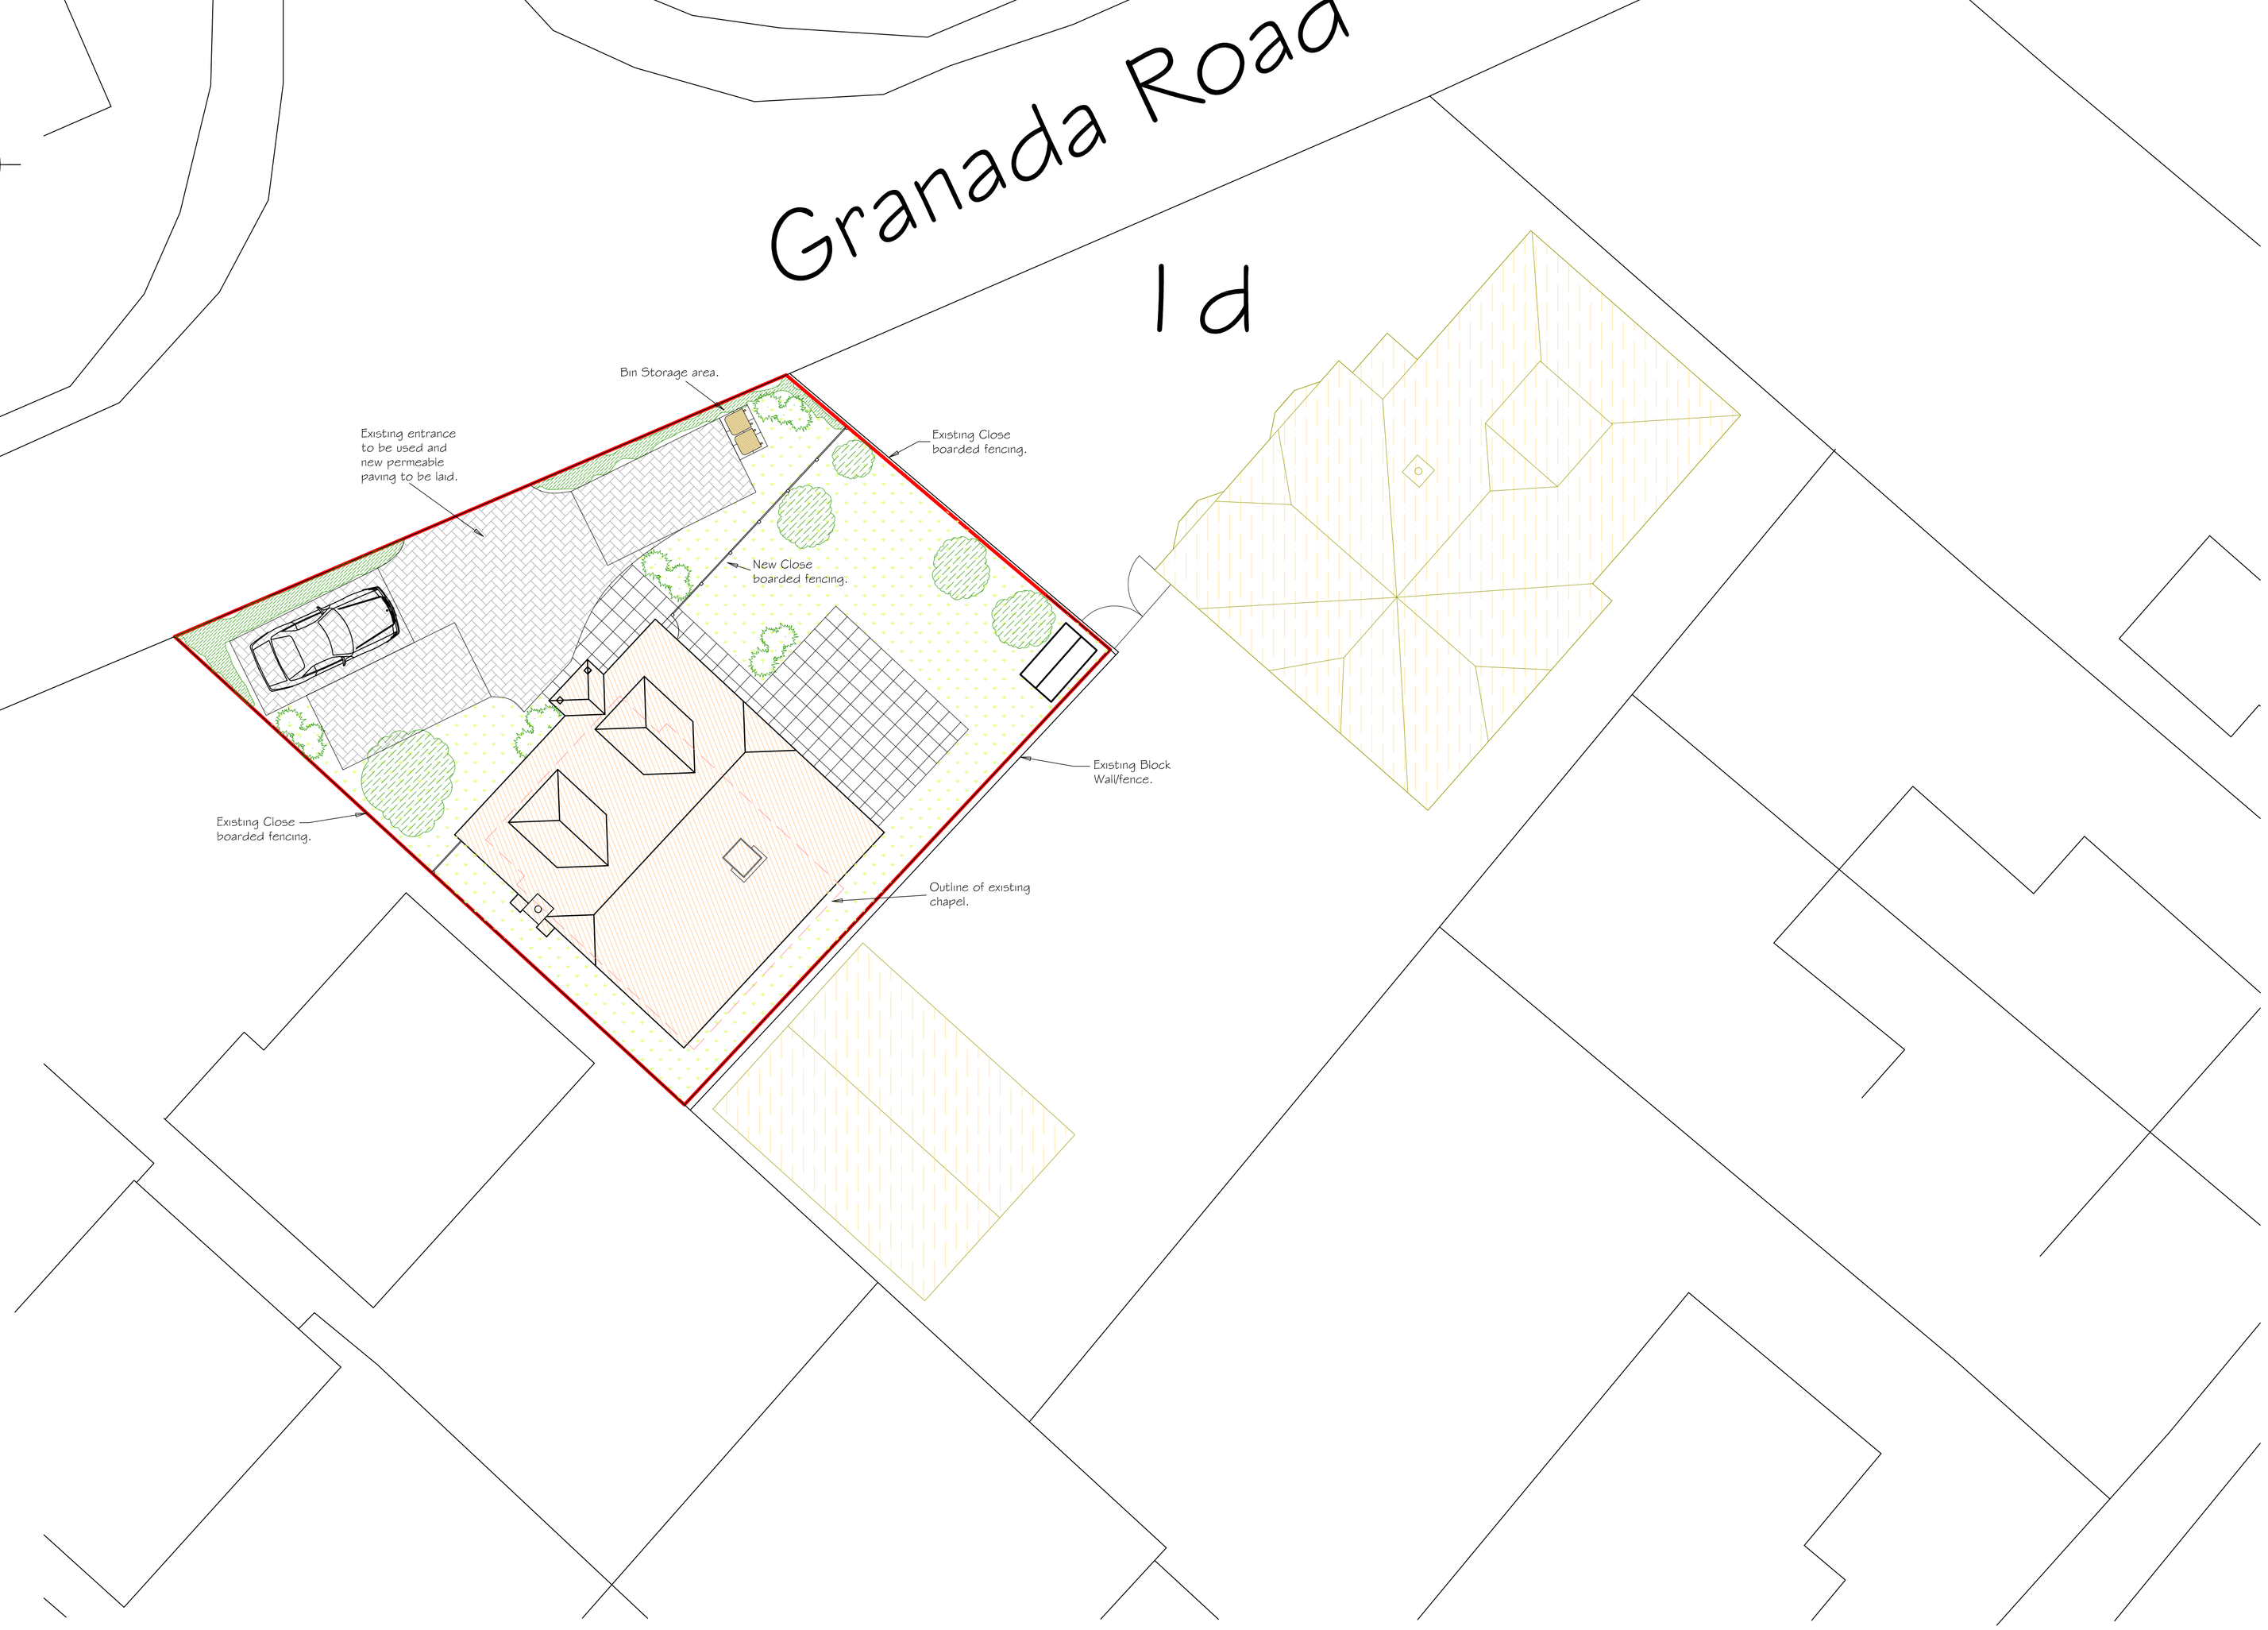

Drawing Notes:

The Copyright of this drawing belongs solely to BPS Design Consultants Ltd and it should not be copied or reproduced without written consent from BPS Design Consultants.

Any written dimensions to take precident over scaling and all dimensions should be checked on site.

This drawing has been prepared for the purposes of planning consent and should NOT be used for construction or any other use.

SCALE (Metres) 1:100 @ A1 Sheet

0 0.5 1.0 1.5 2.0 2.5 3.0 3.5 4.0 4.5 5.0 6.0 7.0 8.0 9.0 10.0

SCALE (Metres) 1:250 @ A1 Sheet

0 5.0 10.0 15.0 20.0 25.0

SCALE (Metres) 1:500 @ A1 Sheet

0 10.0 20.0 30.0 40.0 50.0

SCALE (Metres) 1:1250 @ A1 Sheet

0 40 80 120



Location Plan 1:1250

© Crown Copyright (2016). All rights reserved
Lisence Number 100046928.

Proposed Block Plan
With Roof Shown 1:100

BPS Design Consultants Ltd
Architectural Services and Structural Engineers
Seafields, Dodwell lane, Bursledon, Southampton, SO31 1DJ
Tel: 023 8040 4017
robert@bpsdesign.co.uk Mobile: 07915 604 293
colin@bpsdesign.co.uk Mobile: 07886 855 897
www.bpsdesign.co.uk

Project:	Christian Meeting Room, Granada Road, Hedge End, Southampton
Client:	Itchen Gospel Hall Trust
Dwg Title:	Proposed New Dwelling -Block Plan
Dwg No:	PL/02
Revision:	-
Date:	April 2016
By:	rjn
Scale:	As Shown

The Copyright of this drawing belongs soley to BPS Design Consultants Ltd. It should not be copied or reproduced without consent from BPS Design Consultants Ltd. Original drawing at A1 size.