

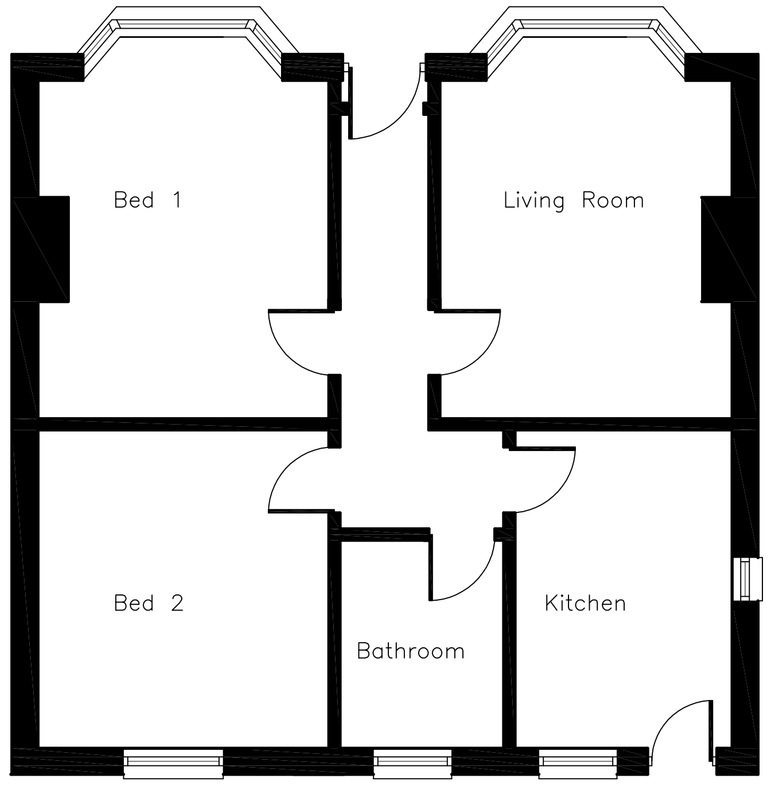



Ground Floor Plan As Existing

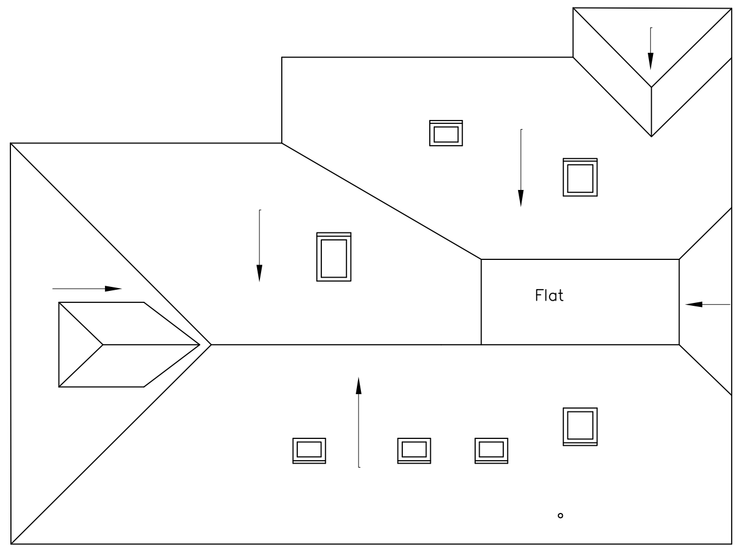

Roof Plan As Proposed (1:100)

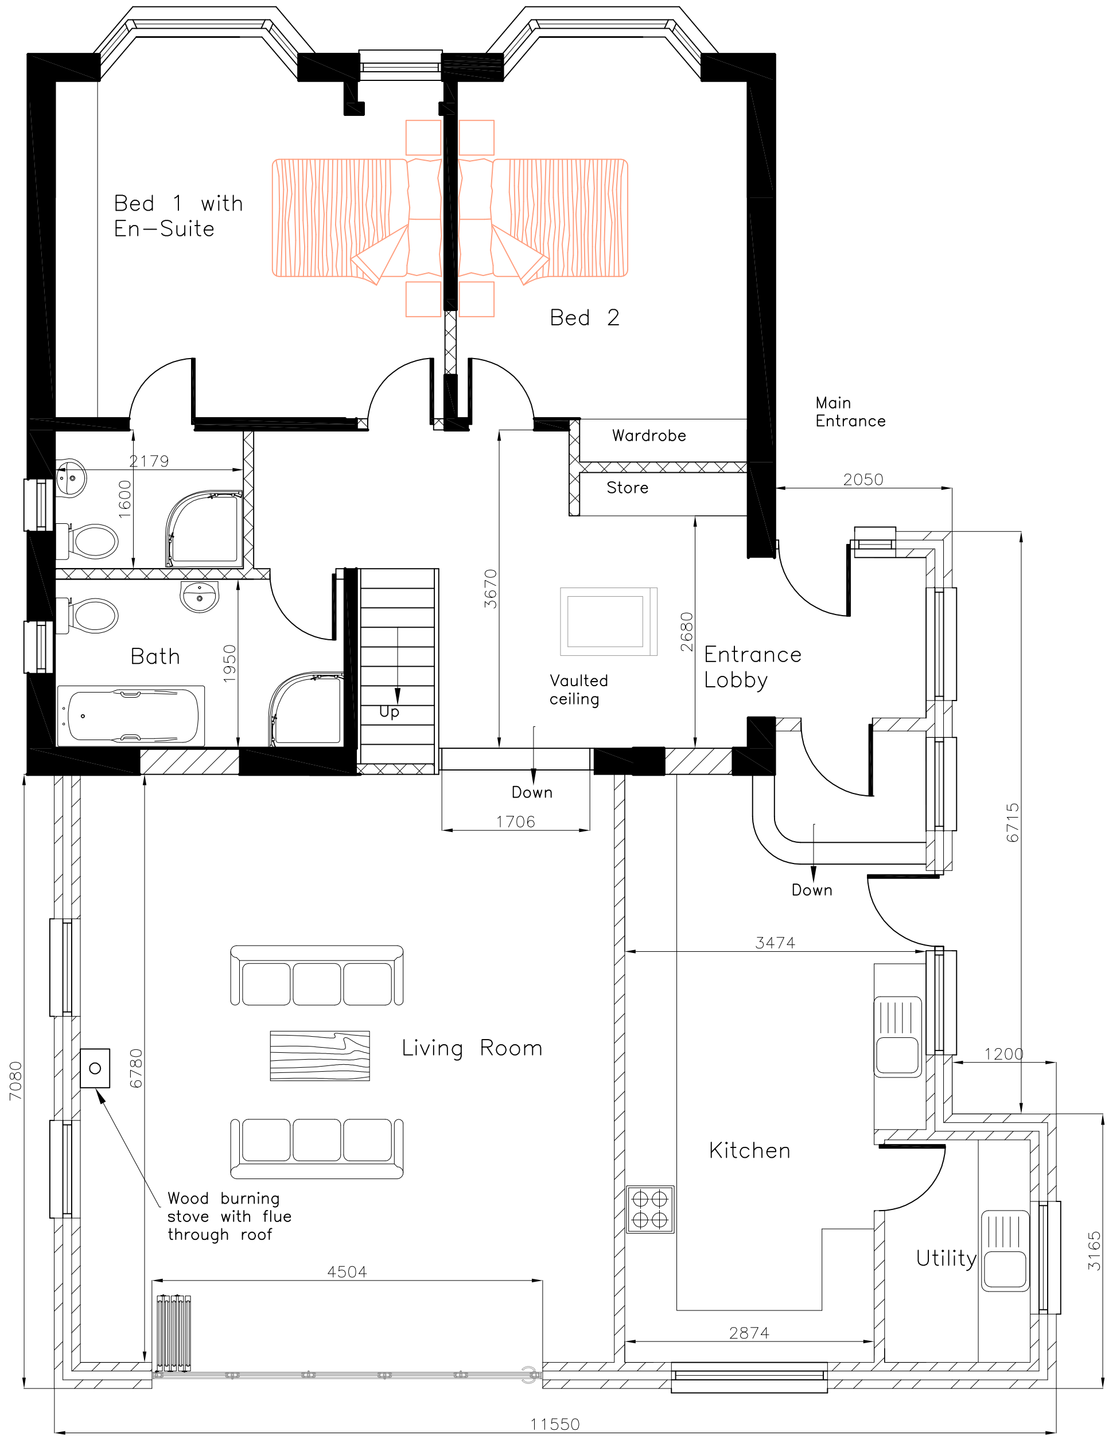


Ground Floor Plan As Proposed

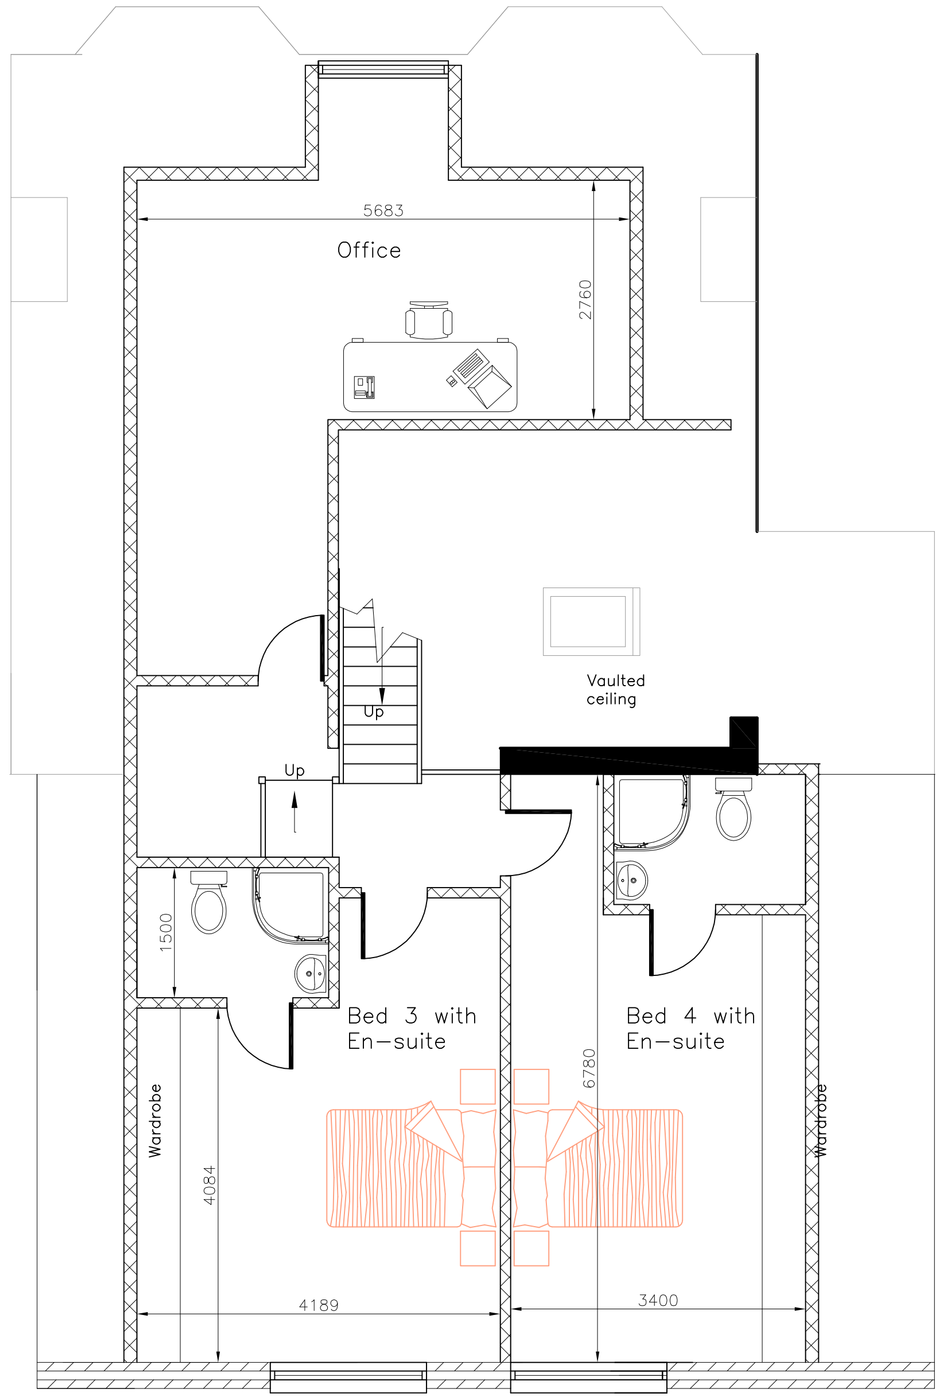

1st Floor Plan As Proposed (1:50)




Front Elevation As Existing

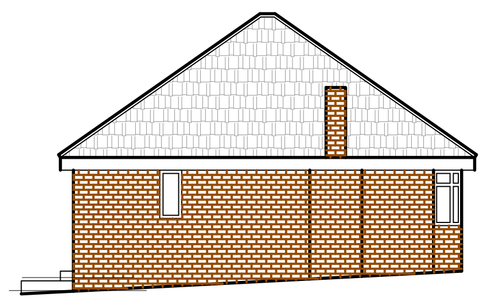

Side Elevation As Existing



Rear Elevation As Existing

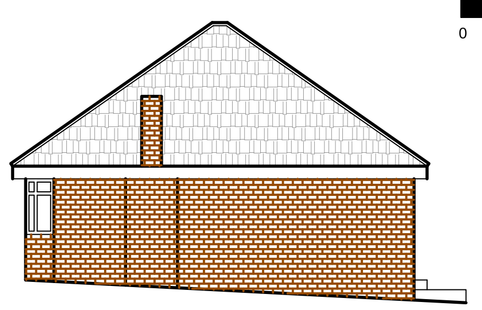

Side Elevation As Existing (1:100)




Front Elevation As Proposed




Side Elevation As Proposed




Rear Elevation As Proposed

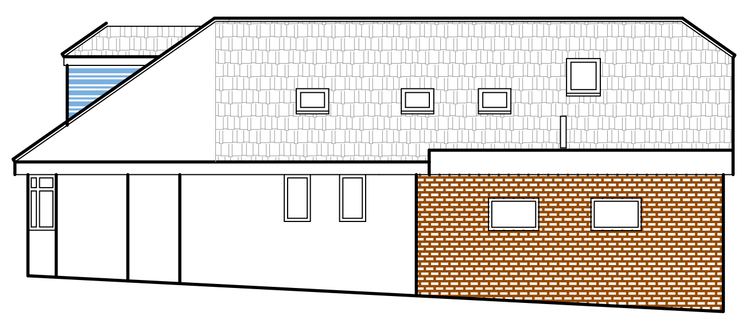

Side Elevation As Proposed (1:100)

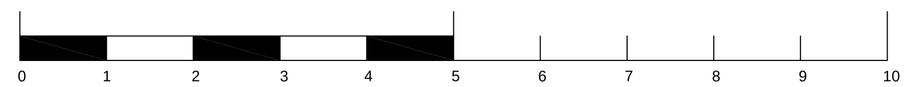

Scale Bar 1:50

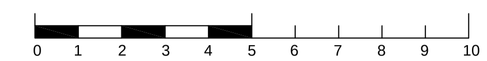

Scale Bar 1:100

A1

© Copyright - WildCry Technical Services 2016

WildCry Technical Services
1 Bealing Close
Southampton
SO16 3AW
email: admin@wildcry.co.uk
Web: www.wildcry.co.uk

SCHEME TITLE

54 Lower Northam Road Hedge End SO30 4FQ

DRAWING TITLE

Proposed Rear & Side Extensions

CREATED	DATE	CHECKED	APPROVED
MAH	Nov 2016		

DRAWING NUMBER	PROJECT NO.	SCALE
Lower001		As Shown
	REVISION: REV	DWG. SHEET: 1_OF_1