Key

- Existing walls
- Proposed walls
- Demolition

Scale 1:100

0 2m 4m 6m 8m 10m

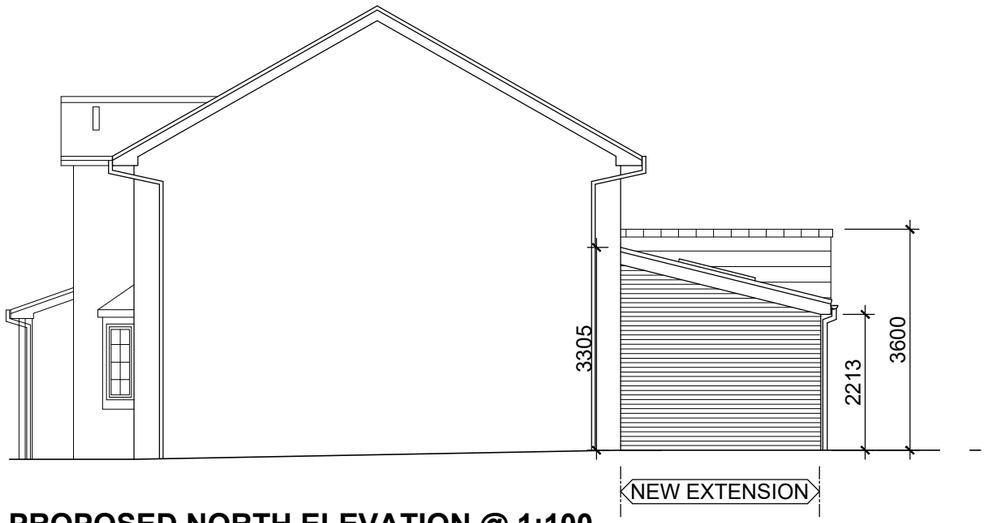

PROPOSED NORTH ELEVATION @ 1:100



PROPOSED EAST ELEVATION @ 1:100

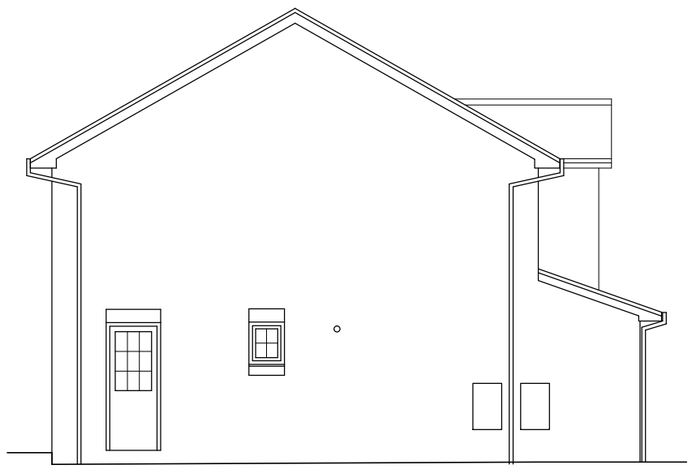

PROPOSED SOUTH ELEVATION @ 1:100

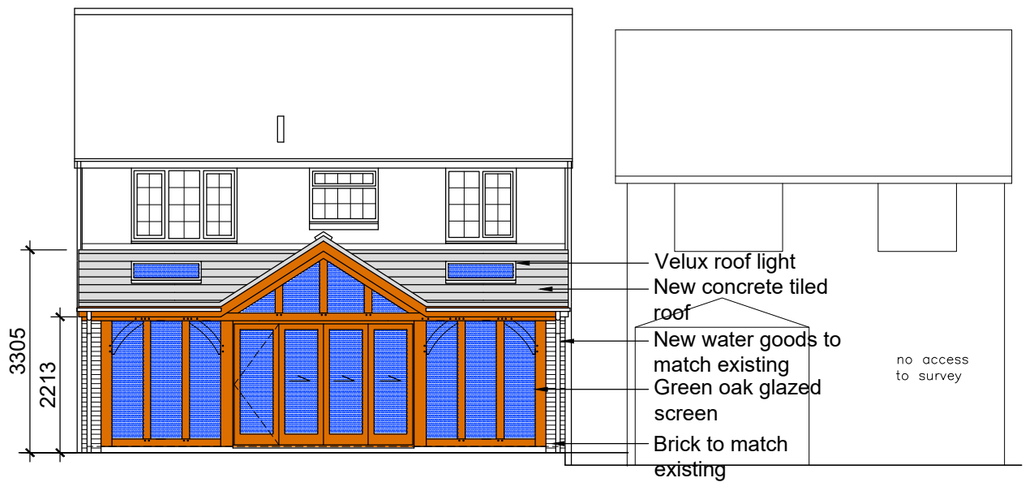

PROPOSED WEST ELEVATION @ 1:100
Option A - Tiled Roof

NOTES:

[redacted] ALL DIMENSIONS TO BE CHECKED ON SITE AND VERIFIED PRIOR TO COMMENCING WORKS/MANUFACTURE. ANY DISCREPANCIES TO BE REPORTED TO NOUVEAU ARCHITECTURE

THIS DRAWING IS PROTECTED BY COPYRIGHT. IT MAY NOT BE REPRODUCED IN ANY FORM OR BY ANY MEANS FOR ANY PURPOSE WITHOUT THE WRITTEN PERMISSION OF NOUVEAU ARCHITECTURE

ISSUED FOR PLANNING PURPOSES ONLY

Rev	Date	Description
-	-	-

Revisions

CLIENT:

Mr & Mrs Armstrong
108 Stirling Crescent
Hedge End
Southampton Hampshire
SO30 2SB

PROJECT:

Single Storey Extension
108 Stirling Crescent
Hedge End
Southampton Hampshire
SO30 2SB

DRAWING TITLE:

Proposed Elevations

PLANNING

NOUVEAU ARCHITECTURE

9 Bere Lane
Knowle Village
Hampshire
PO17 5GL
Tel: 01329 833396
Email: info@nouveau-architecture.co.uk
Web: www.nouveau-architecture.co.uk

SCALE:	As shown @ A3
DATE:	Nov 2016
DRAWN:	CW
CHECKED BY:	

DRAWING NO:

N245	PL06	*

A3/APPROP97