

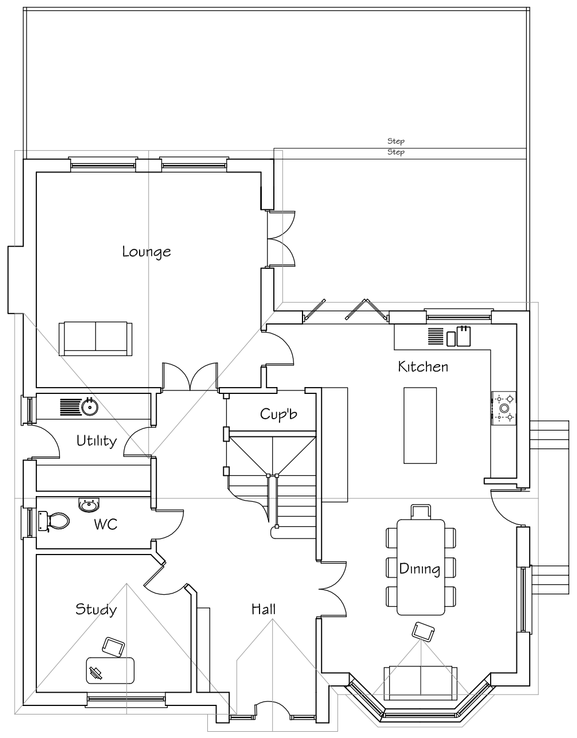


Ground Floor Plan

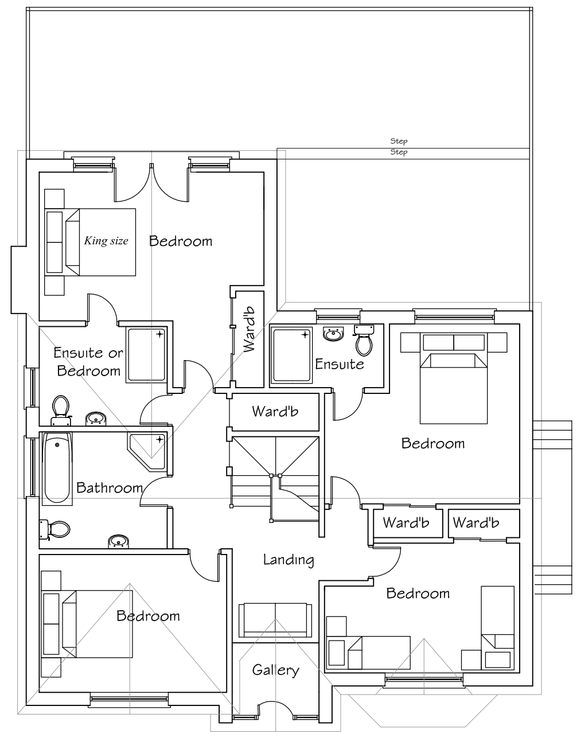

First Floor Plan

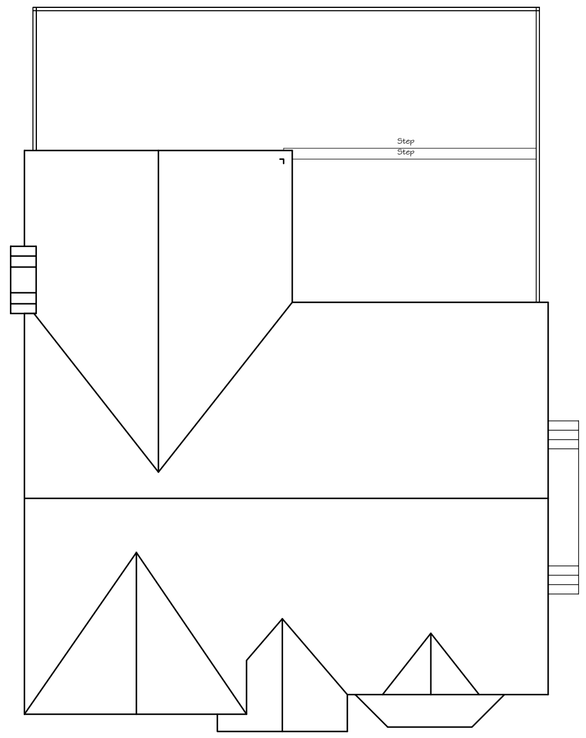

Roof Plan


Drawing Notes:

The Copyright of this drawing belongs solely to BPS Design Consultants Ltd and it should not be copied or reproduced without written consent from BPS Design Consultants.

Any written dimensions to take precident over scaling and all dimensions should be checked on site.

This drawing has been prepared for the purposes of planning consent and should NOT be used for construction or any other use.

SCALE (Metres) 1:100 @ A1Sheet

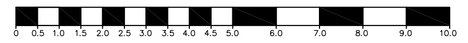


SCALE (Metres) 1:250 @ A1 Sheet




SCALE (Metres) 1:500 @ A1 Sheet



SCALE (Metres) 1:1250 @ A1 Sheet

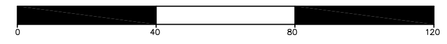

Proposed Replacement Plans - 1:100

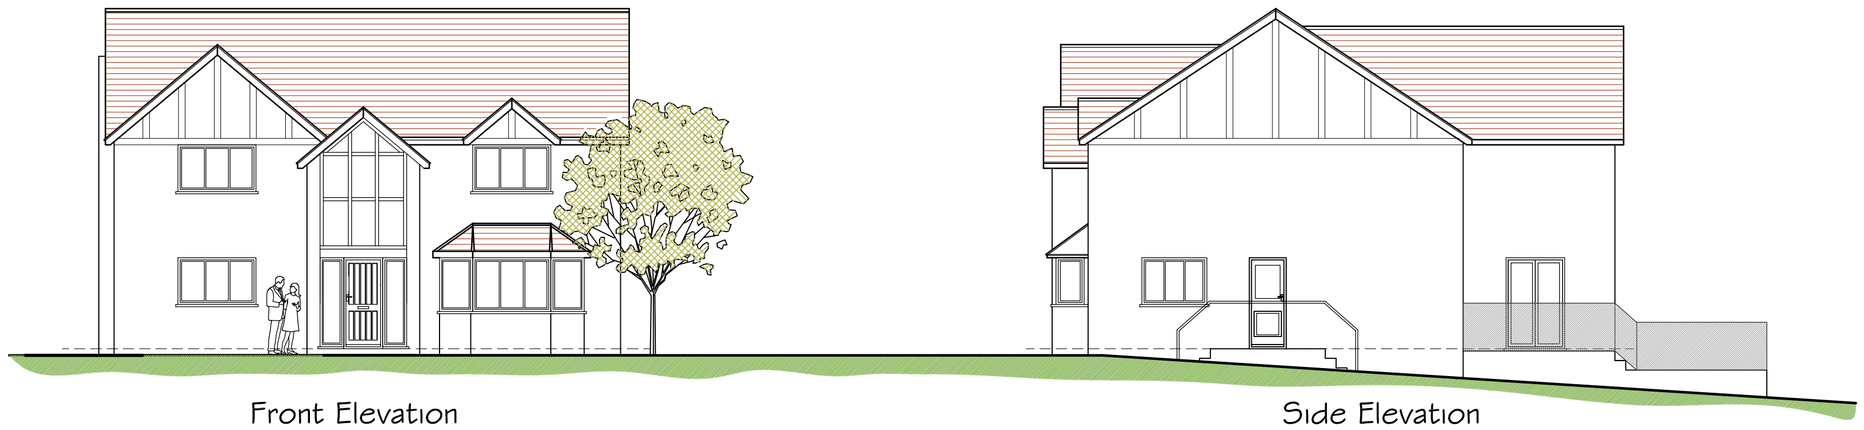

Front Elevation

Side Elevation



Proposed Showing Relationship with Neighbouring Properties



Side Elevation



Rear Elevation

Proposed Replacement - Elevations 1:100

BPS Design Consultants Ltd
Architectural Services and Structural Engineers

Seafields, Dodwell lane, Bursledon, Southampton, SO31 1DJ

Tel: 023 8040 4017

robert@bpsdesign.co.uk *Mobile: 07915 604 293*
colin@bpsdesign.co.uk *Mobile: 07886 855 897*

www.bpsdesign.co.uk

Project:	Holmes Manor Moorhill Road West End Southampton SO30 3AY
Client:	Mr Holmes
Dwg Title:	Proposed Replacement Dwelling
Dwg No: PL/02	Revision: B
Date: Feb 2016	By: rjn — Scale: As Shown

The Copyright of this drawing belongs soley to BPS Design Consultants Ltd. It should not be copied or reproduced without consent from BPS Design Consultants Ltd. Original drawing at A1 size.