


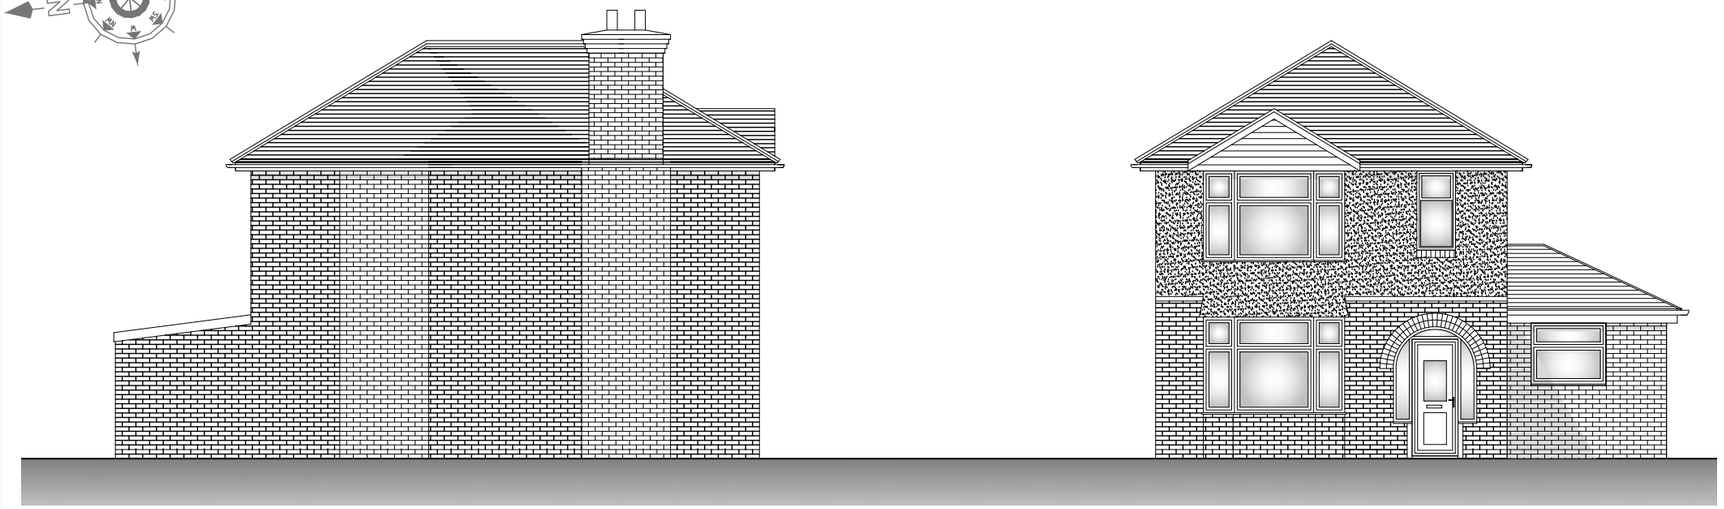

NORTH ELEVATION


WEST ELEVATION (FRONT)

GENERAL
DO NOT SCALE OFF THIS DRAWING.


ALL DIMENSIONS ARE TO BE CHECKED ON SITE.

ANY DISCREPANCIES ARE TO BE NOTIFIED TO THE ENGINEER.

REFER TO DRAWING Z1019/07 FOR FURTHER CONSTRUCTION NOTES.

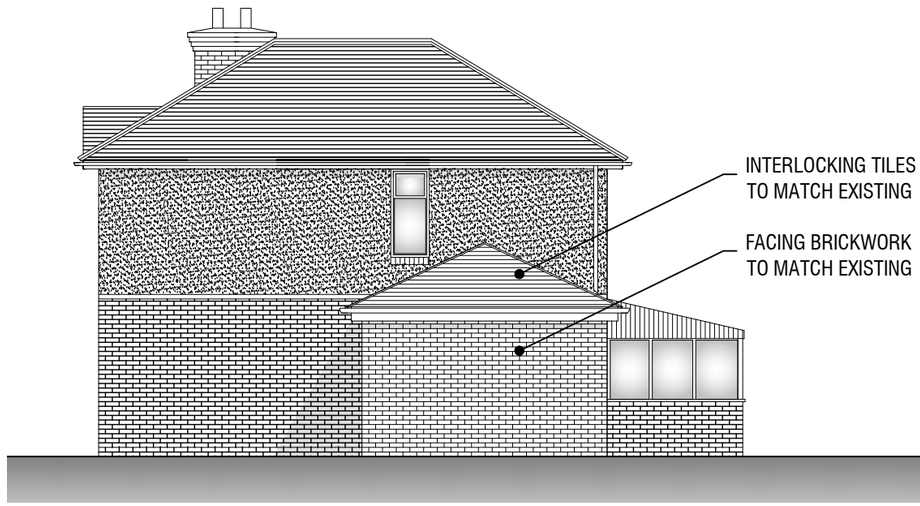

SOUTH ELEVATION (RIGHT SIDE)

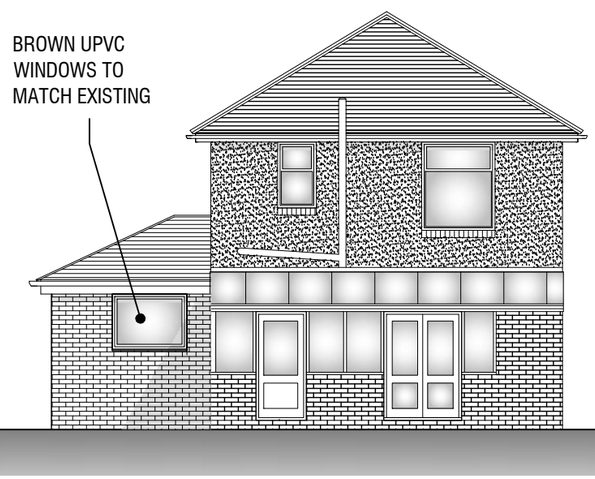

EAST ELEVATION (REAR)

REV	DATE	DESCRIPTION
0	16.10.16	First Issue

Select CAD Services

Your complete CAD services solution

25 Elliot Rise, Hedge End, Southampton, Hampshire, SO30 2RU
Tel: 01489 781 935 Mobile 07827 970 186
Email: info@selectcadservices.com - www.selectcadservices.com

CLIENT
MR & MRS BREAKSPEAR

SITE ADDRESS
262 DESBOROUGH ROAD, EASTLEIGH, SO50 5NH

DRAWING
SINGLE STOREY SIDE EXTENSION
PROPOSED ELEVATIONS

DATE	SCALE	SIZE	DRAWING No.	REV.
SEPT 2016	1:100	A3	Z1019/04	0