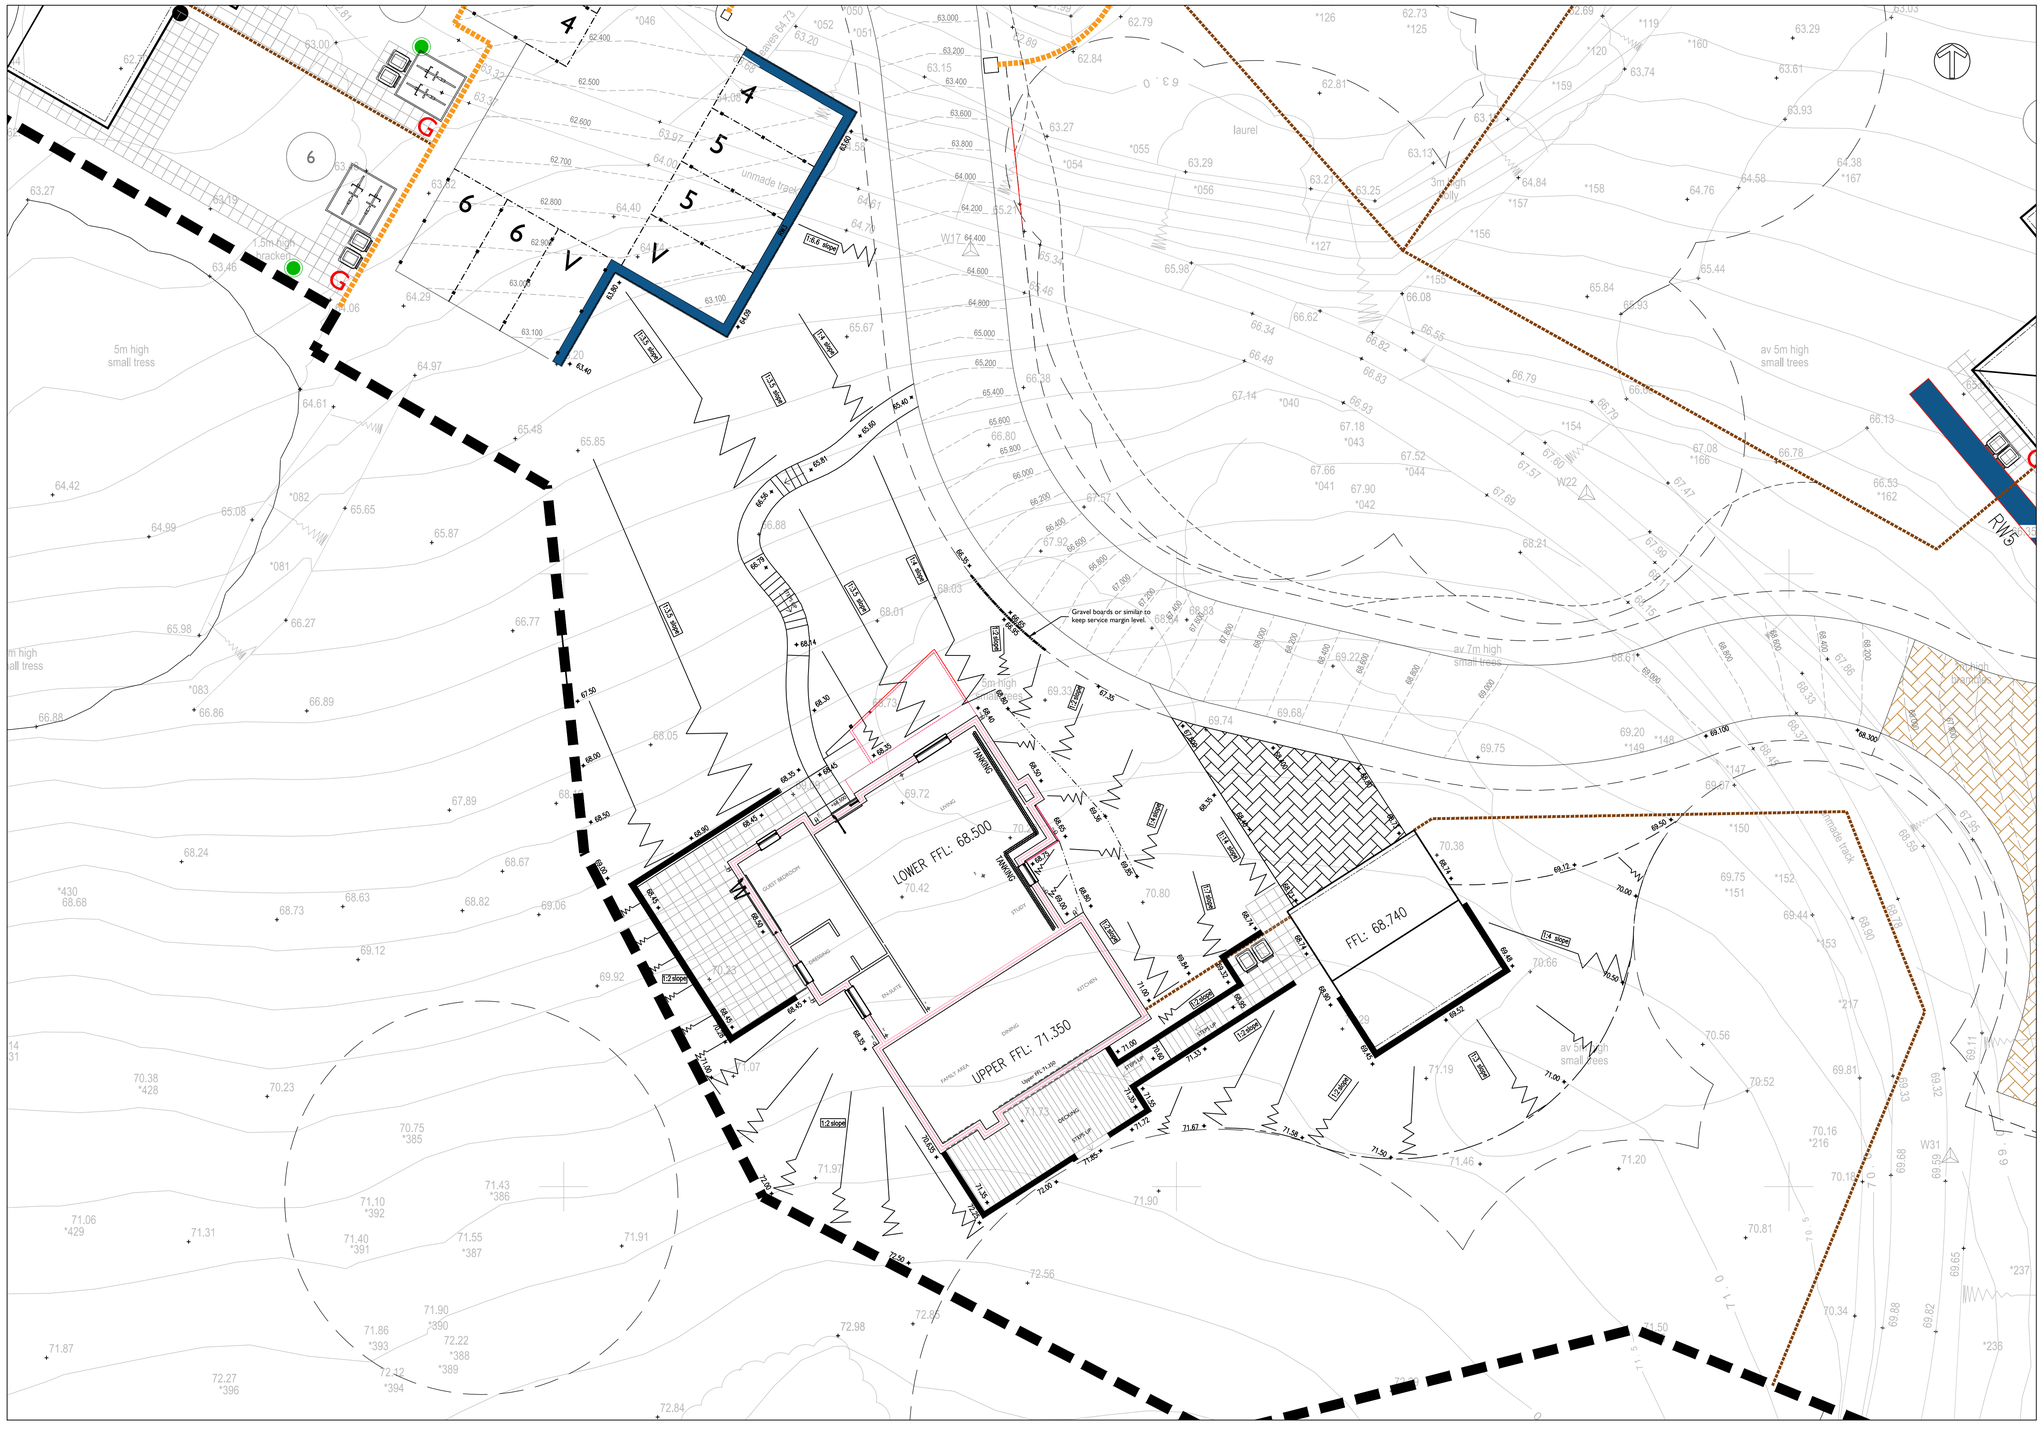


STANDARD NOTES:

1. This drawing is to be read in conjunction with all other OPUS drawings, and with all relevant Architect's and Engineer's drawings and specification.
2. No dimensions are to be scaled from this drawing. Unless noted otherwise all dimensions are in millimeters and all levels are in metres from the site datum. All dimensions to be checked on site. All details and dimensions relating to sub-Contractors work must be checked and agreed between the sub-Contractor or supplier and the general Contractor.
3. The electronic information from this drawing cannot be guaranteed as dimensionally drawn exact. Figured dimensions must be used for setting out and detailing. OPUS logos and company information must be removed from copies if information is re-used."
4. The main Contractor is responsible for the design of all temporary works, and is also responsible for the safe maintenance and stability of existing buildings at all times.
5. The main Contractor is responsible for the mitigation of all occurrences of ground water during the construction period.
6. Any information given regarding existing underground services is given in good faith after consultation with the relevant authority, however accuracy is not guaranteed. The main Contractor is responsible for checking all information on site prior to work commencing and taking due care and attention whilst undertaking the works.
7. The contractor must comply with all current legislation relating to Health & Safety.

BACKGROUND IS BASED ON THE ARCHITECT'S GA DRAWING

ANY DISCREPANCIES OR UNCERTAINTY WITH THE CONTENT OF THIS DRAWING ARE TO BE REPORTED TO THE ENGINEER PRIOR TO CONSTRUCTION.

PRELIMINARY

Revision	Amendment	Approved	Revision Date
P1	FIRST ISSUE	GF	04.05.2016
P2	LEVELS ADJ. & RETAINING WALL EXTENDED	APT	11-05-2016
P3	LEVELS ADJ. FOR ON ARCHITECTS COMMENTS	APT	24-05-2016
P4	FRONT PATH CHANGED	CAA	25-05-2016
P5	PATIO LEVELS UPDATED	APT	24.06.2016
P6	SLOPES AND LEVELS ADJUSTED	CAA	31-08-2016
P7	ROAD LEVELS ADJUSTED	CAA	14-09-2016

MILDREN HOMES

OPUS
Fareham Office
+44 1329 822021
Modulus House,
Salterns Lane, Fareham
Hampshire PO16 0QS

Drawn	Designed	Approved	Revision Date
CAA	CAA	APT	04.05.2016

Project No.	Scale
FA E-F1923.00	1:125

Project: DOG KENNEL FARM
TELEGRAPH ROAD
PLOT 11

Sheet: LEVELS

Drawing No.	Sheet. No.	Revision
400	1 of 1	P7

1:1 @ A1
1:2 @ A3
0 10 20 30 40 50 60 70 80 90 100 mm

300 mm
200
100
50
10 mm
0

Original Sheet Size A1 [841x594] Plot Date 14 Sep 2016 @ 11:18 AM Path G:\Projects EF\EF1000-EF1999\EF1900-EF1999\EF1923\04 CAD\Current Working Drawings\E-F1923.00 400 Levels.dwg Layout1