This drawing may be scaled with reference to the scale bar for planning application purposes only. Do not scale for any other purpose, use only annotated dimensions. All dimensions are to be checked by parties using the drawing, and any errors or omissions are to be reported to James Potter Associates Ltd.

Rev.	Date	Note	Author	Checked
-	28/09/16	First Planning Issue	JP	-



Site Elevation - Scale 1:250 @ A1

0 2 4 6 8 10 20m



Proposed Rear Elevation - Scale 1:100 @ A1




Proposed Side Elevation - Scale 1:100 @ A1




Proposed Front Elevation - Scale 1:100 @ A1

0 1 2 3 4 5 10m

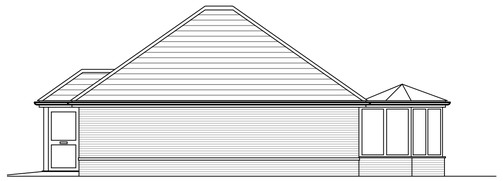


Proposed Side Elevation - Scale 1:100 @ A1

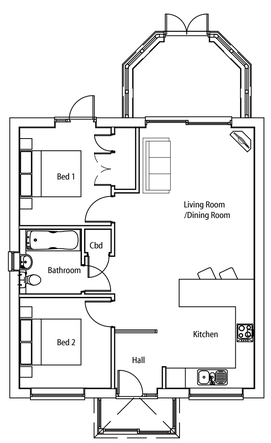

Proposed Floor Plan - Scale 1:100 @ A1

0 1 2 3 4 5 10m

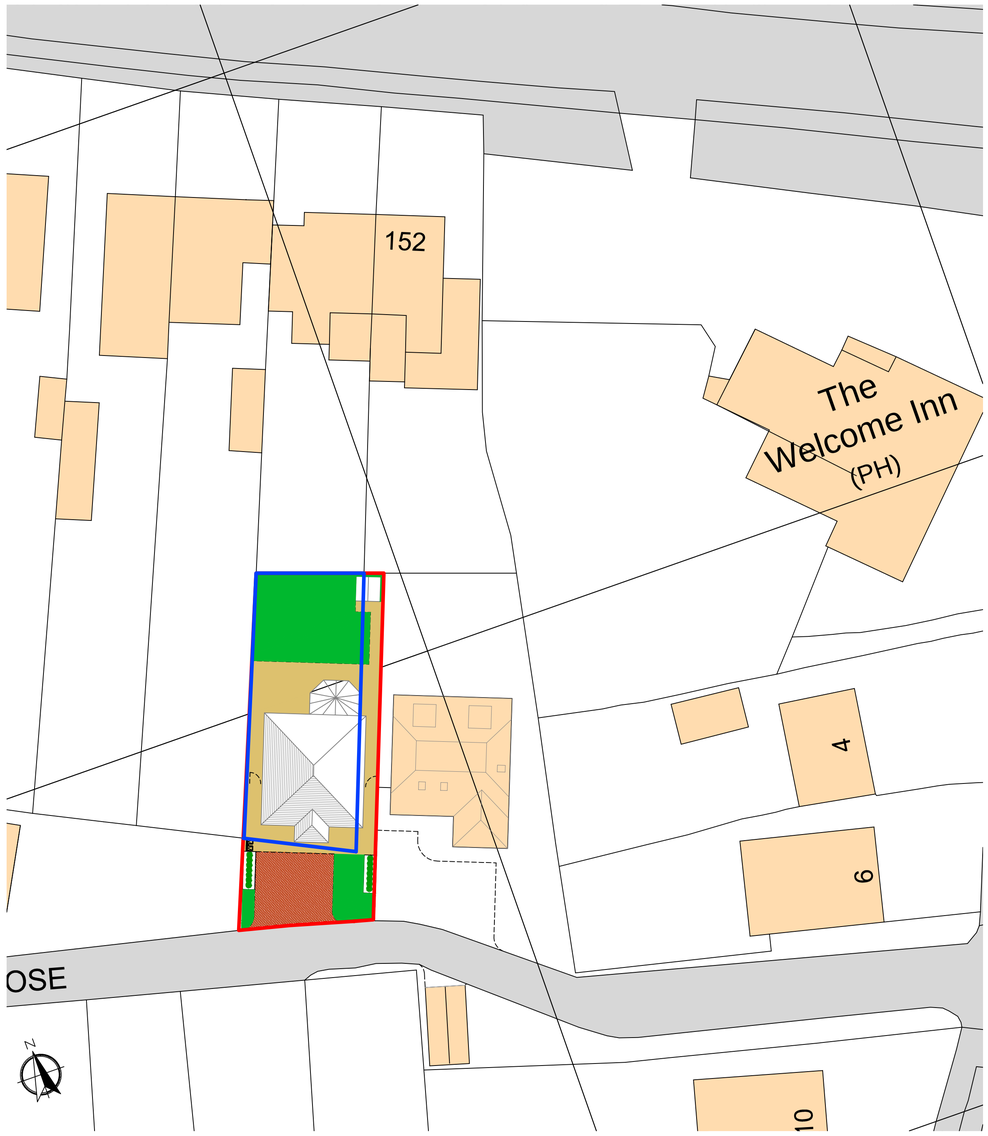


Site Plan - Key

- Shed
- Refuse/Recycling Bins - including space for bottles, garden & food waste collection bins
- Permeable Block Paving
- Paving Slab - Permeable joints and sub-base
- Low Level Hedge - To Specialist Details & Design
- Planting - To Specialist Details & Design

Site Plan - Scale 1:250 @ A1

0 2 4 6 8 10 20m

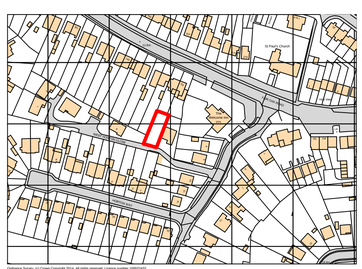

Location Plan - Scale 1:2500 @ A1

0 20 40 60 80 100 200m



Location Plan Aerial Photograph - Scale 1:2500 @ A1

Project	PROPOSED NEW SINGLE STOREY DWELLING 150 FAIR OAK ROAD/WEST HORTON CLOSE BISHOPSTOKE EASTLEIGH, HAMPSHIRE				Drawing	SITE LAYOUT, PLANS & ELEVATIONS	
					Job-Dwg Number	160235-00-001	Rev. -
Client	MR P SMITH						
Status	PLANNING						
Scale	1:100/1:250/1:2500	Sheet Size	A1				
Author	JP	Checked		Date	25/02/16		

JAMES POTTER ASSOCIATES
www.jpa.design
JPA - PORTSMOUTH
Suite 2, Winter Works, Rear of 119 Winter Road,
Southsea, Portsmouth, PO4 8DS
t. +44(0)23 9387 1000

© James Potter Associates Ltd.