




Proposed Elevation Viewed from
Court Yard

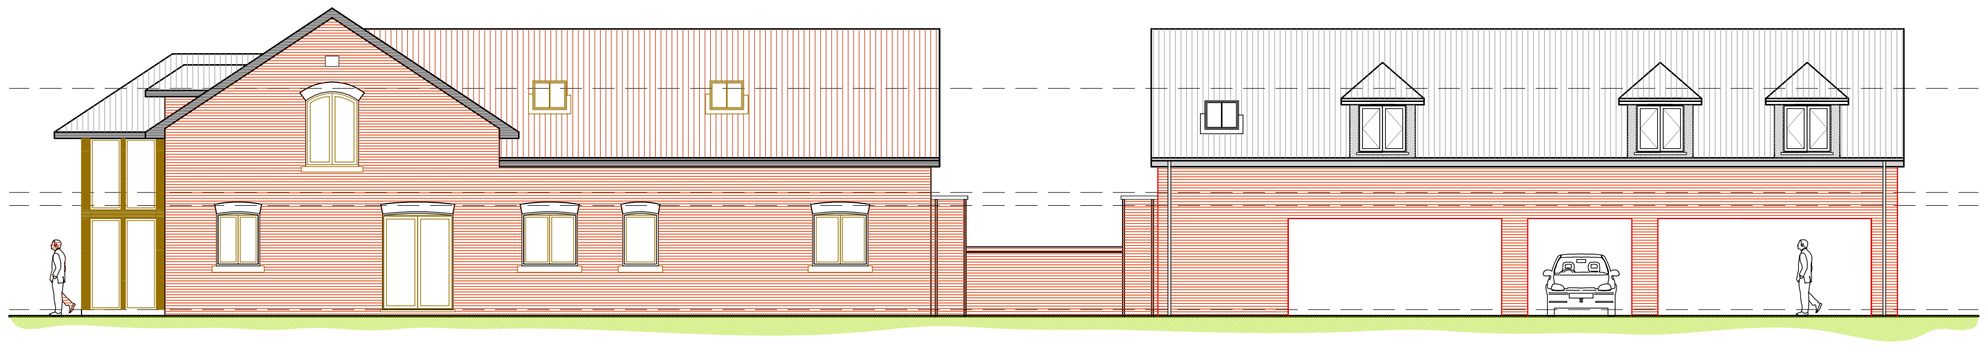


Proposed Elevation Viewed from
Stable Yard

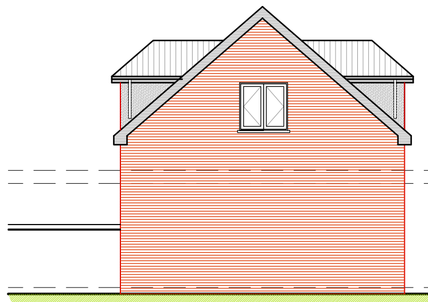


Proposed Side Elevation

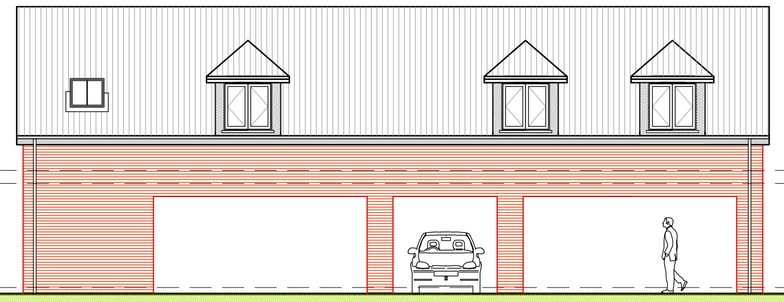


Proposed Rear Elevation

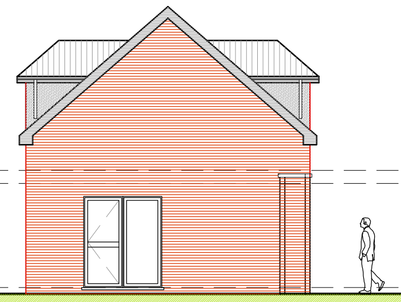


Proposed Side Elevation

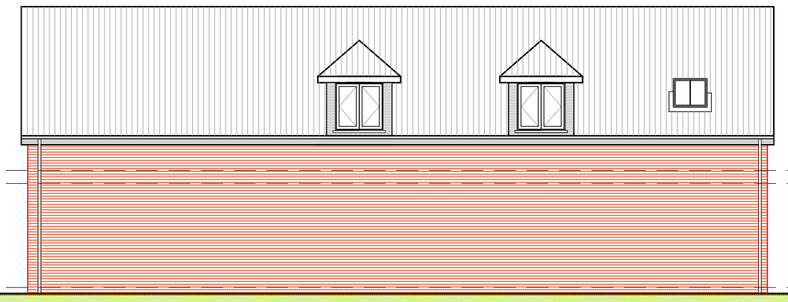


Proposed Front Elevation

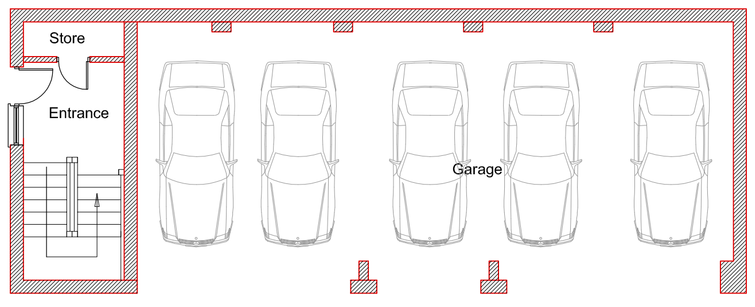

Proposed Ground Floor Plan

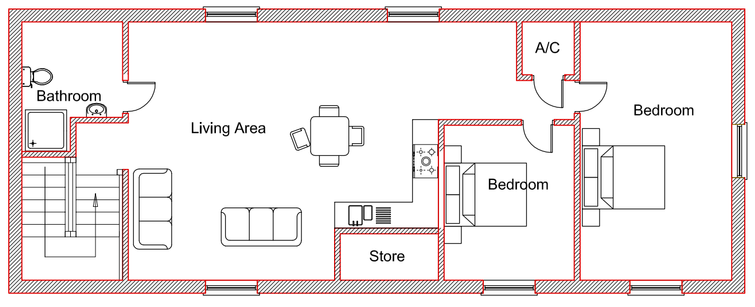

Proposed First Floor Plan

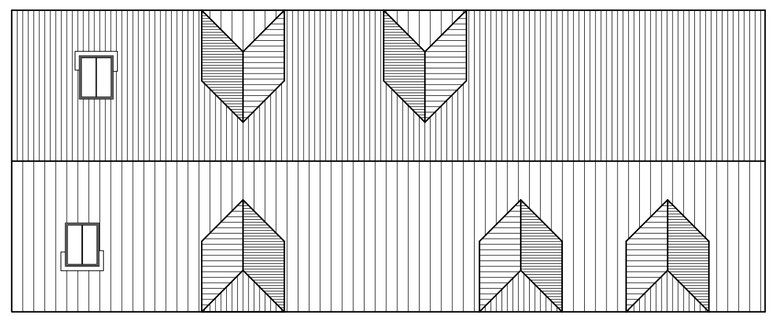

Proposed Roof Plan

Proposed Elevations and Plans 1:100


Drawing Notes:

The Copyright of this drawing belongs solely to BPS Design Consultants Ltd and it should not be copied or reproduced without written consent from BPS Design Consultants Ltd.

Any written dimensions to take precident over scaling and all dimensions should be checked on site.

This drawing has been prepared for the purposes of planning consent and should NOT be used for construction or any other use.

SCALE (Metres) 1:100 @ A1 Sheet

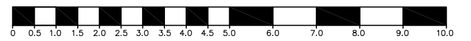

SCALE (Metres) 1:250 @ A1 Sheet



SCALE (Metres) 1:500 @ A1 Sheet



SCALE (Metres) 1:1250 @ A1 Sheet



BPS Design Consultants Ltd
Architectural Services and Structural Engineers

Seafields, Dodwell lane, Bursledon, Southampton, SO31 1DJ

Tel: 023 8040 4017

robert@bpsdesign.co.uk
Mobile: 07915 604 293

colin@bpsdesign.co.uk
Mobile: 07886 855 897

www.bpsdesign.co.uk

Project:	Moorgreen Farm Burnetts Lane, West End Southampton, SO30 2HH
Client:	Mr M Brown
Dwg Title:	Proposed Garage with Flat Above
Dwg No:	PL01
Revision:	-
Date:	July 2016
By:	rjn
Scale:	As Shown

The Copyright of this drawing belongs soley to BPS Design Consultants Ltd. It should not be copied or reproduced without consent from BPS Design Consultants Ltd. Original drawing at A1 size.