

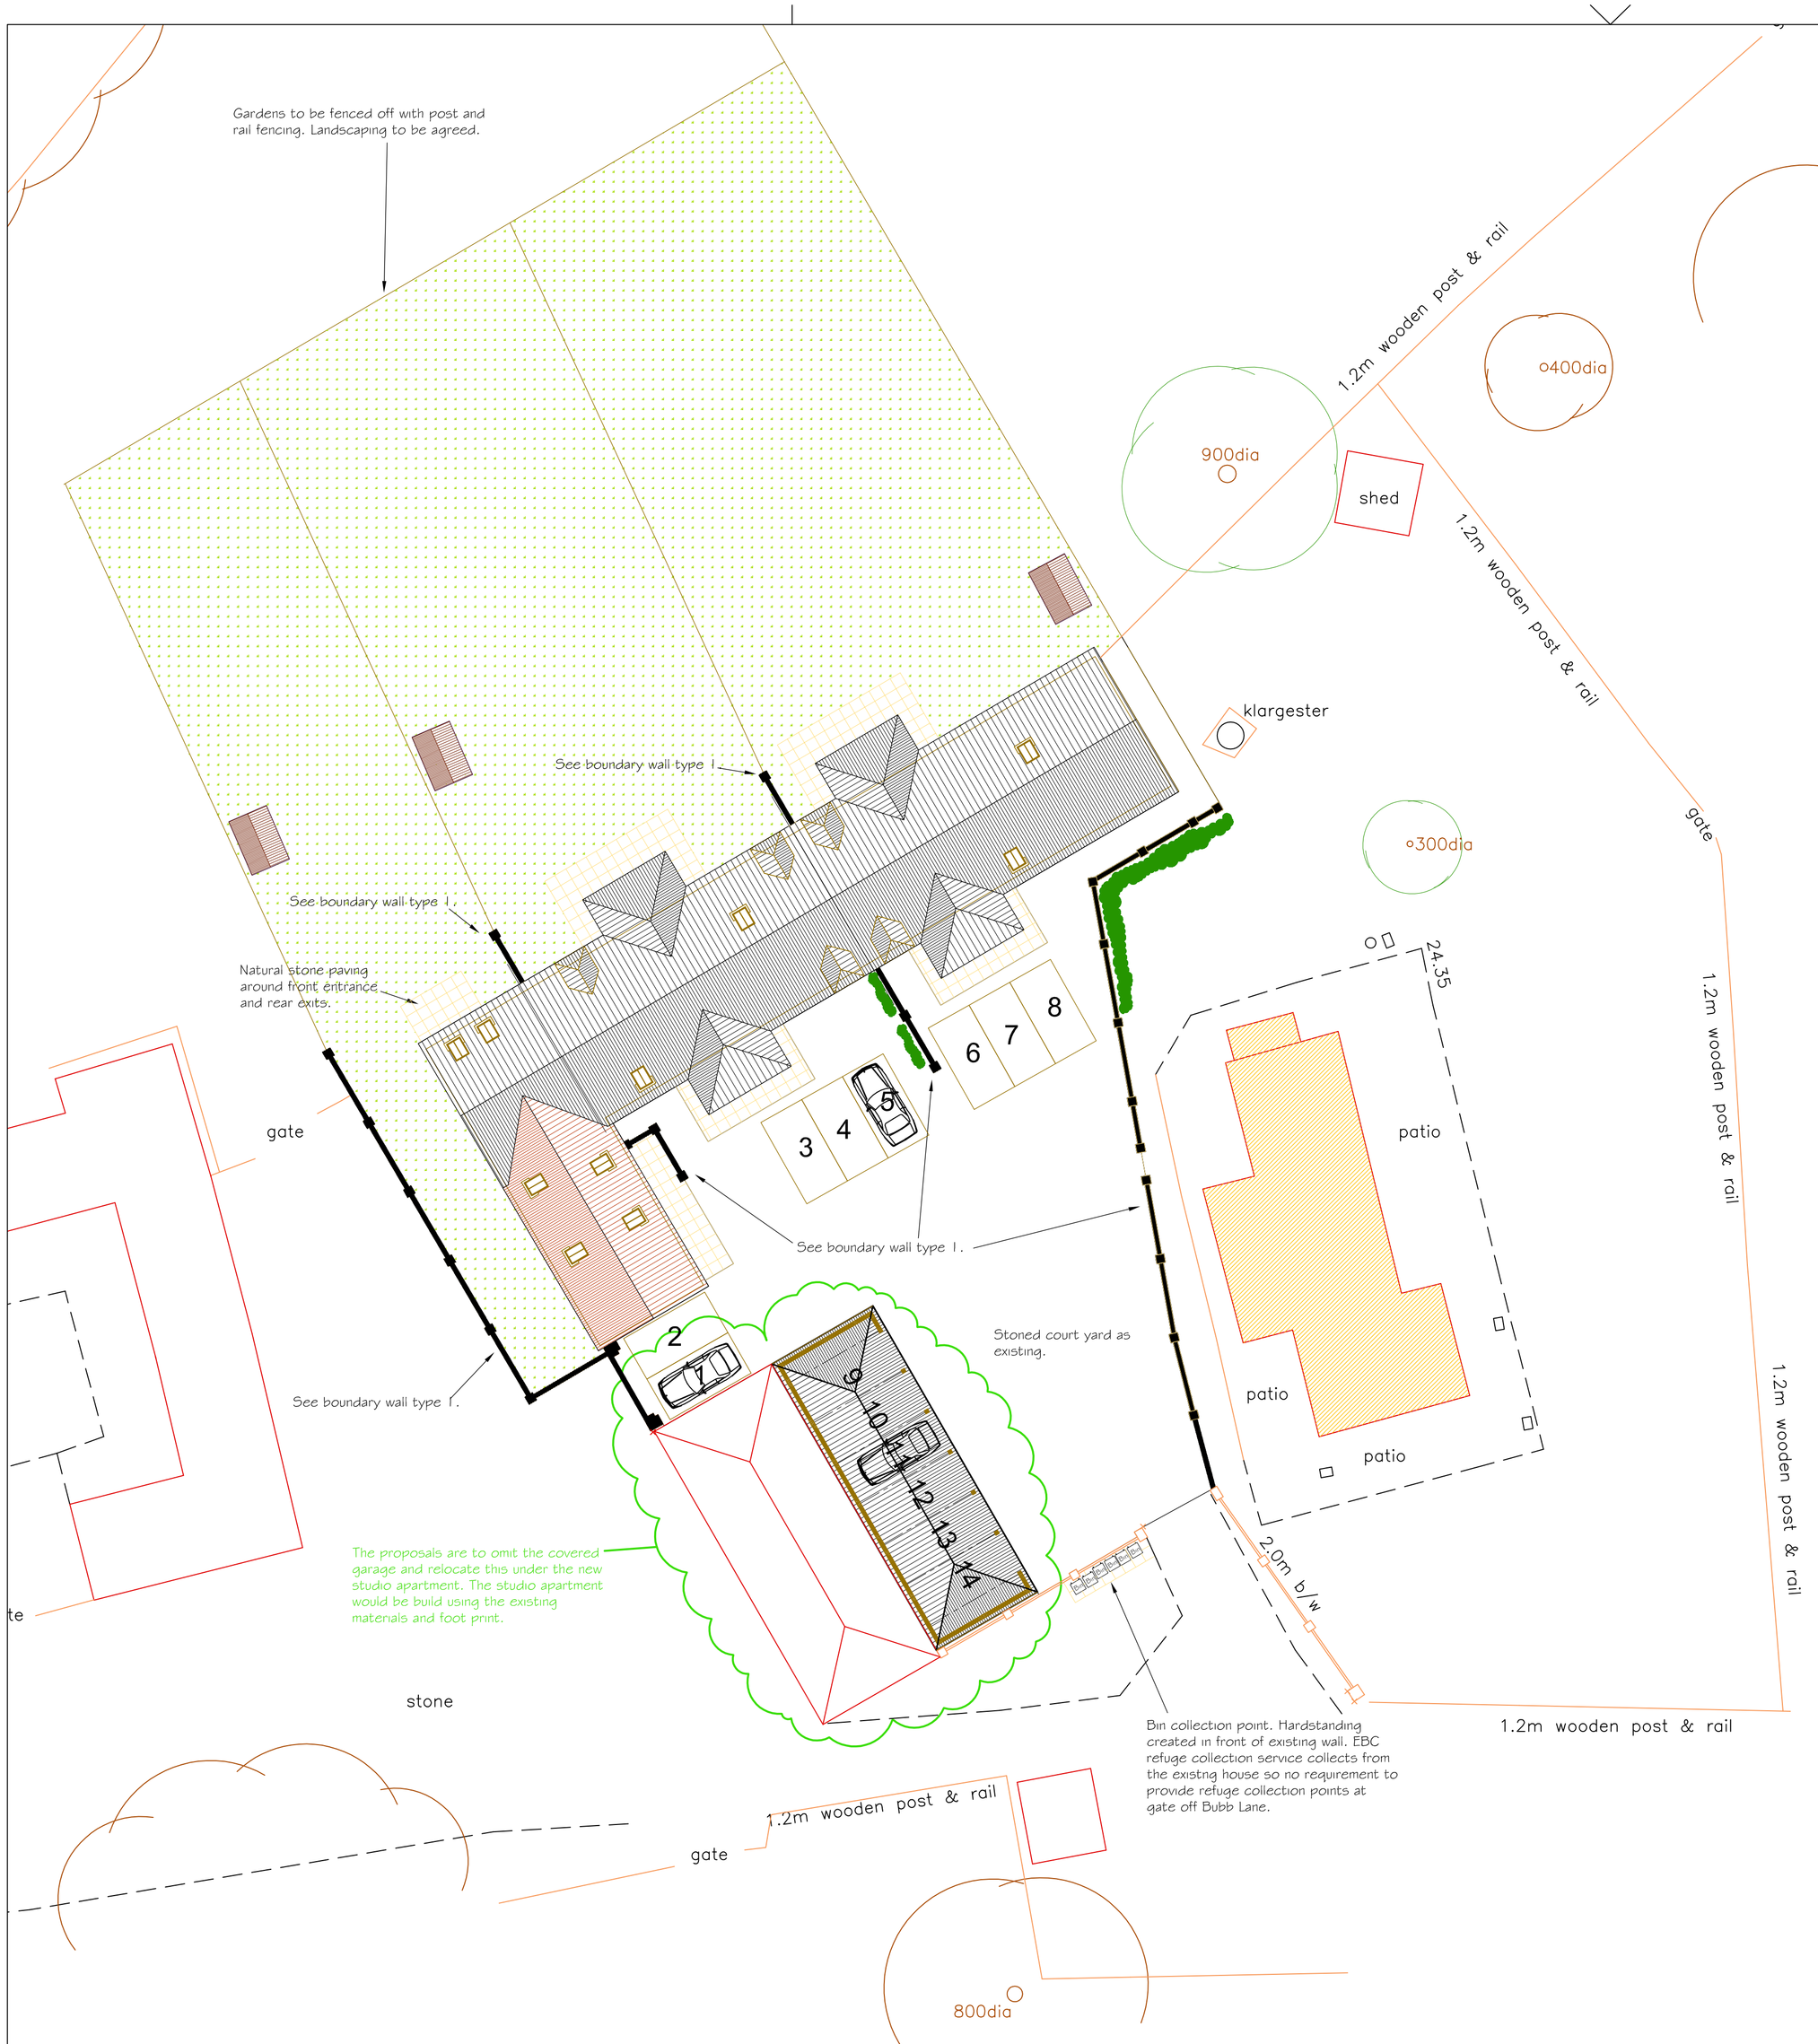


Approved Site Plan 1:200

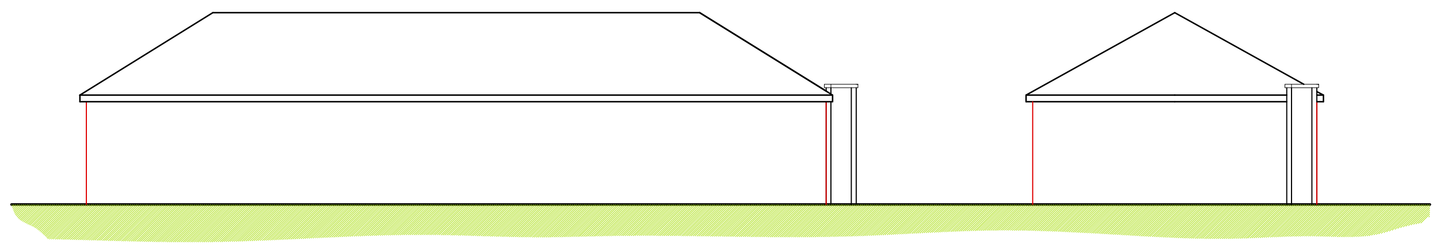

Existing Front Elevation

Existing Side Elevation

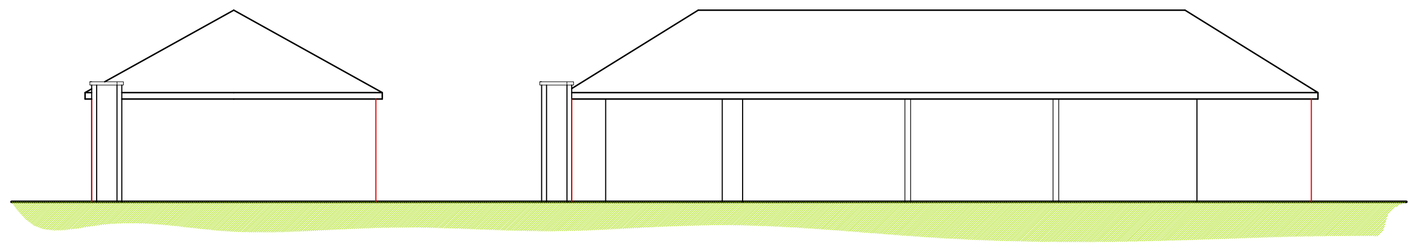

Existing Side Elevation

Existing Rear Elevation

Existing Elevations 1:100

Drawing Notes:

The Copyright of this drawing belongs solely to BPS Design Consultants Ltd and it should not be copied or reproduced without written consent from BPS Design Consultants Ltd.

Any written dimensions to take precident over scaling and all dimensions should be checked on site.

This drawing has been prepared for the purposes of planning consent and should NOT be used for construction or any other use.

SCALE (Metres) 1:100 @ A1 Sheet

0 0.5 1.0 1.5 2.0 2.5 3.0 3.5 4.0 4.5 5.0 6.0 7.0 8.0 9.0 10.0

SCALE (Metres) 1:250 @ A1 Sheet

0 5.0 10.0 15.0 20.0 25.0

SCALE (Metres) 1:500 @ A1 Sheet

0 10.0 20.0 30.0 40.0 50.0

SCALE (Metres) 1:1250 @ A1 Sheet

0 40 80 120

BPS Design Consultants Ltd
Architectural Services and Structural Engineers
Seafields, Dodwell lane, Bursledon, Southampton, SO31 1DJ
Tel: 023 8040 4017
robert@bpsdesign.co.uk Mobile: 07915 604 293
colin@bpsdesign.co.uk Mobile: 07886 855 897
www.bpsdesign.co.uk

Project:	Moorgreen Farm Burnetts Lane, West End Southampton, SO30 2HH
Client:	Mr M Brown
Dwg Title:	Proposed Garage with Flat Above
Dwg No:	PL03
Revision:	-
Date:	July 2016
By:	rjn
Scale:	As Shown

The Copyright of this drawing belongs soley to BPS Design Consultants Ltd. It should not be copied or reproduced without consent from BPS Design Consultants Ltd. Original drawing at A1 size.