
NATIONAL MAP CENTRE

OS Plan B&W

Anglian Home Improvements
Raising the standard.

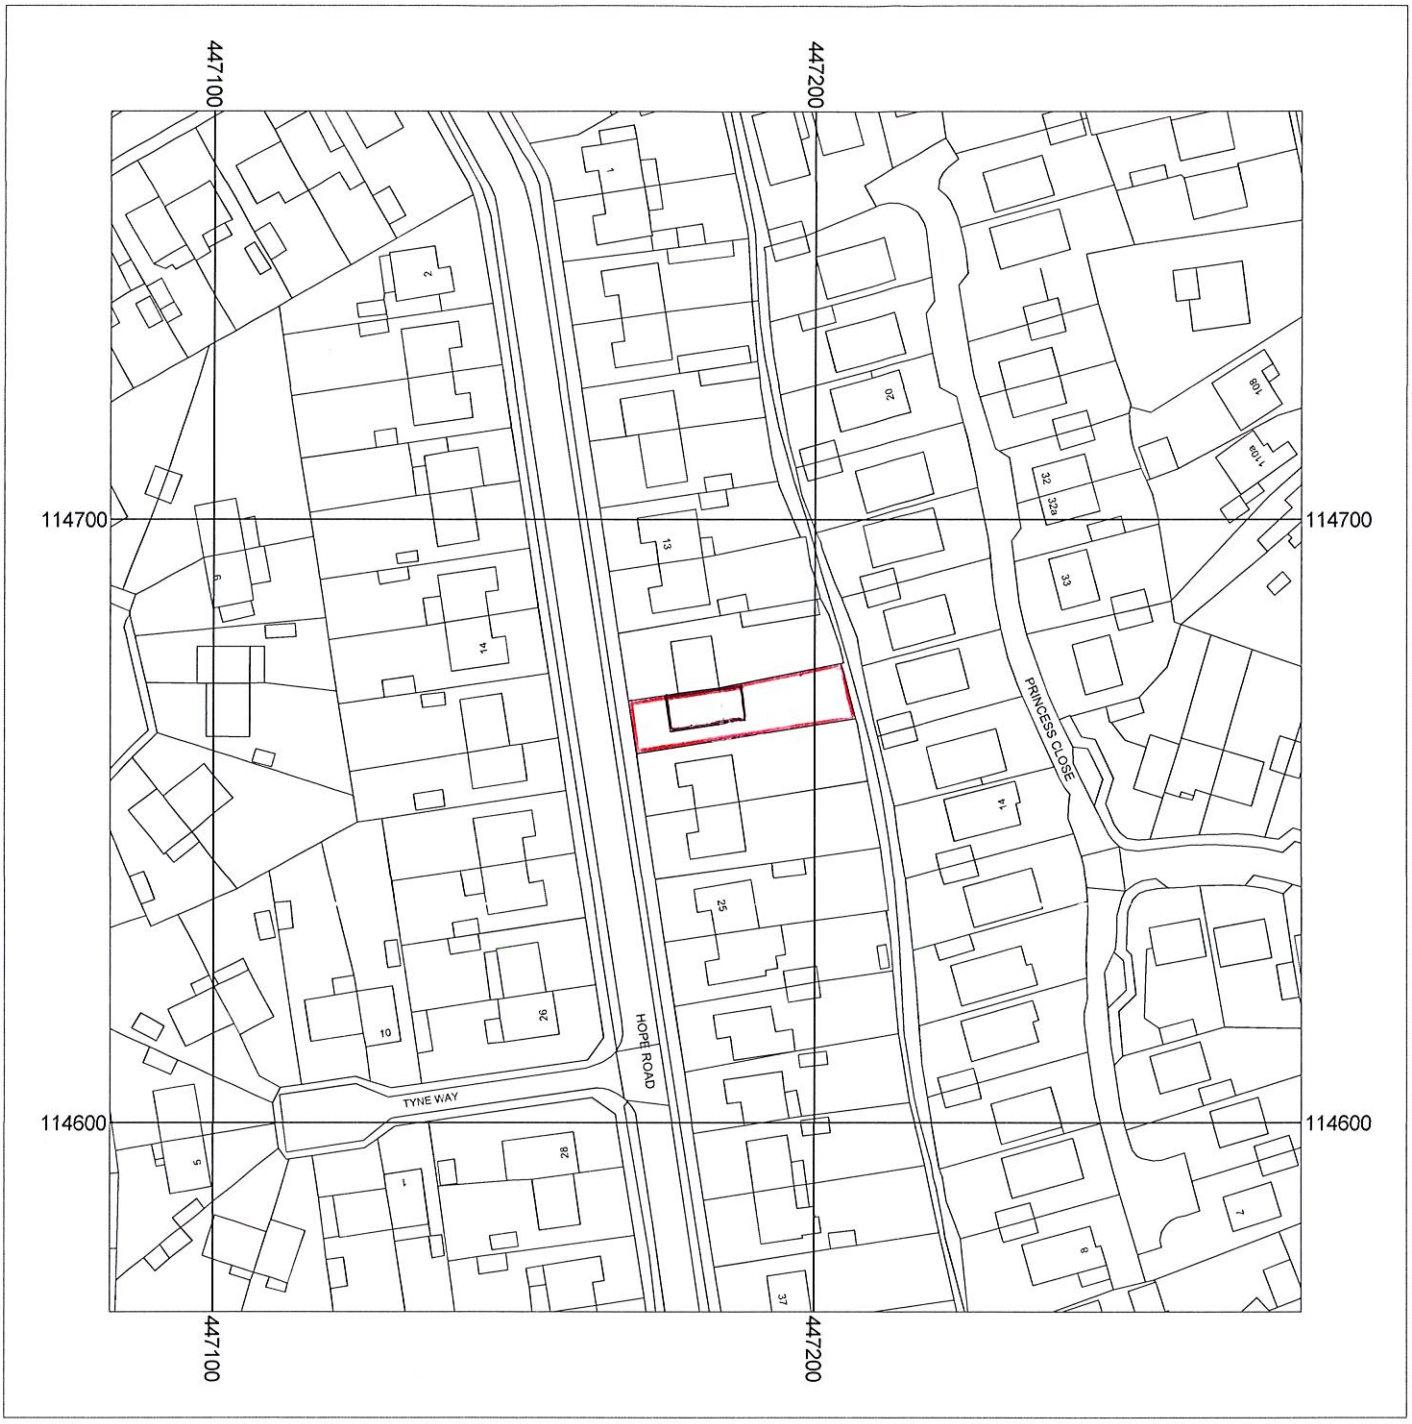

Metres
0 5 10 20 30 40 50

Scale: 1:1250

Map data

19 HOPE ROAD
WEST END
SOUTHAMPTON
HAMPSHIRE
SO30 3GE

Supplied by:	Anglian Conservatories
License number:	100031961
Produced:	01/09/2016
Serial number:	1728740

Plot centre co-ordinates:	447182,114668
Download file:	Nutburn.zip
Project name:	Nutburn

Produced from the Ordnance Survey National Geographic Database and incorporating survey revisions available at this date. © Crown copyright 2016.
Reproduction in whole or in part is prohibited without prior permission of the Ordnance Survey. Ordnance Survery and the OS symbol are trade marks.
The representation of a road, track or path is no evidence of a right of way. The representation of features as line is no evidence of a property boundary.