
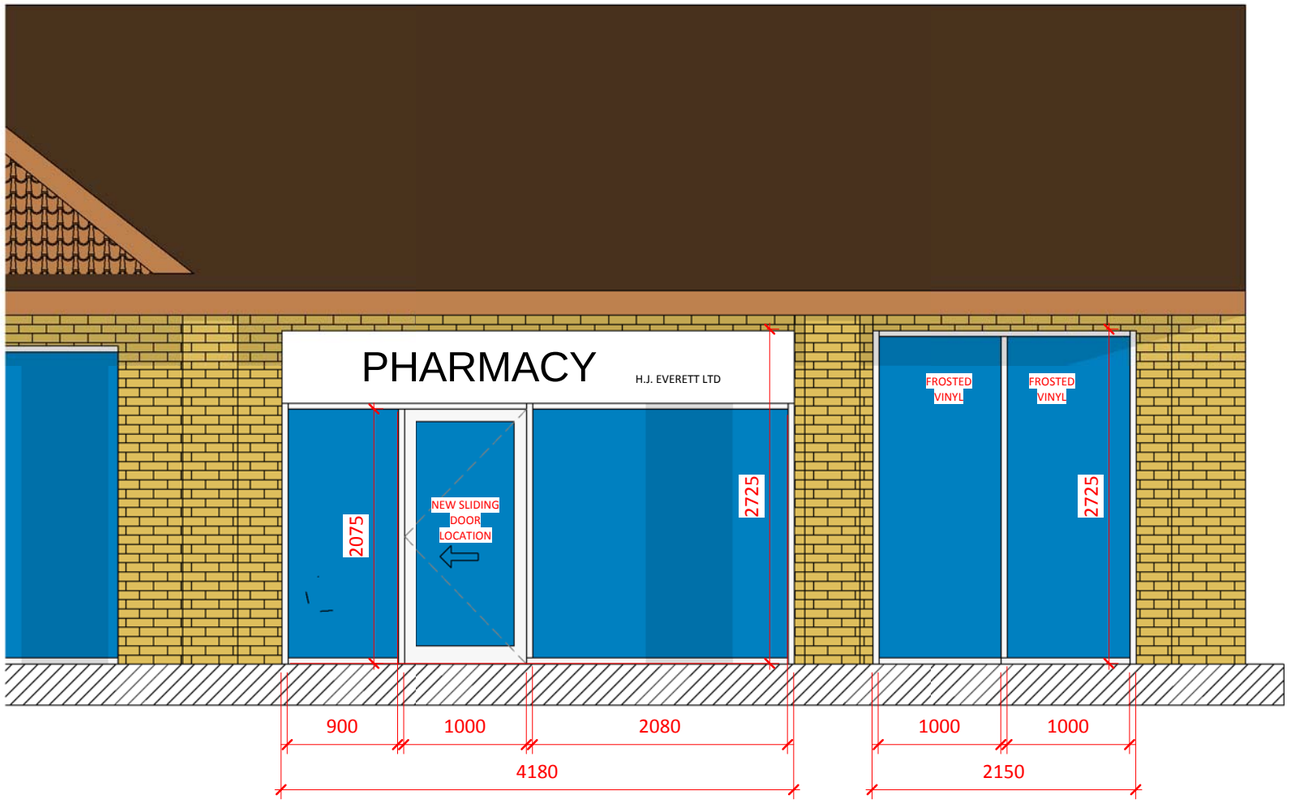


Colour: Frame and Door To Be White

1 Proposed Shop Front Elevation

1 : 50

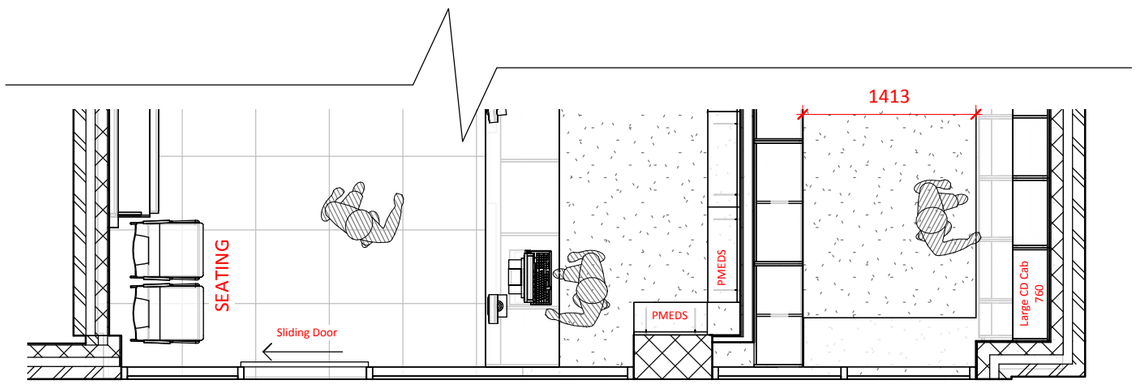

2 Proposed Floor GA Plan

1 : 50



Existing Shop Front

CLIENT :
Everett

PROJECT :
Hedge End

TITLE :
Shop Front Plan & Elevation

SITE ADDRESS :
Hedge End Upper Northen Road

Drawn : Author | Date : 07/20/16 | Checked by : Checker

Scale : 1 : 50 | Original sheet size : A3

Drawing Status
- ☐ Design Development
- ☐ Tender
- ☐ Design Development Pre-Construction
- ☐ Construction
- ☐ Record

Project No	Dwg No	Rev
0159	A3 300	

BAPTT GROUP
Unit 9 Kingsway Business Centre
Swansea West Industrial Park
Fforestfach Swansea
SA5 4DL
Tel: 01792 588995 Fax:01792 583208
E mail: baptt@baptt-group.com

No	Revision Description	Date	By
		20/07/2016 15:54:11	

ALL DIMENSIONS TO BE CHECKED ON SITE. DO NOT SCALE THIS DRAWING.
ALL DISCREPANCIES TO BE REPORTED IMMEDIATELY.

© COPYRIGHT