




PROPOSED SITE PLAN
SCALE 1:100
BASED ON ORDNANCE SURVEY EXTRACT
(OS LICENCE NUMBER: 100007080)

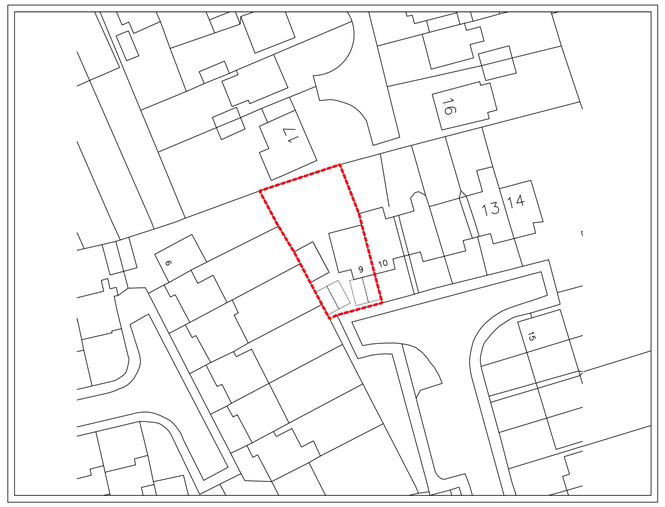


EXISTING BLOCK PLAN
SCALE 1:500
BASED ON ORDNANCE SURVEY EXTRACT
(OS LICENCE NUMBER: 100007080)

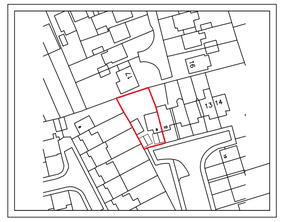


EXISTING LOCATION PLAN
SCALE 1:1250
BASED ON ORDNANCE SURVEY EXTRACT
(OS LICENCE NUMBER: 100007080)



EXISTING GARAGE
SCALE 1:100

## NOTES

1 The contents of this drawing are copyright.

2 Do not scale. Figured dimensions only to be used.

3 Contractors must verify all dimensions and report any discrepancies before putting work in hand or making any shop drawings.

4 Mansafe system fitted to flat roof

## LEGEND

SITE BOUNDARY

PROPOSED PLANTING

OUTLINE OF EXISTING GARAGE TO BE DEMOLISHED




STREET SCENE
SCALE 1:50 @ A1

4 X PARKING SPACES

SITE AREA = 0.069 HECTARES / 0.172 ACRES

SCHEDULE OF ACCOMMODATION

1 X 3 BED HOUSE @ 82.2 SQM / 884.4 SQFT

EXISTING GARAGE = 25 SQM

10m @ 1:100

| No. | Revision. | date | by |
|---|---|---|---|

PROPOSED DEVELOPMENT
9 BLOSSOM CLOSE
BOTLEY
SOUTHAMPTON
SO30 2FR

SITE, BLOCK, LOCATION PLAN,
FLOOR PLAN & FRONT ELEVATION

| | | | |
|---|---|---|---|
| scale | AS SHOWN @ A1 | checked | |
| date | JULY 2016 | drawn | JW |

8769 / 100

Anders Roberts Cheer Ltd

Chapel Studios, 14 Purewell,
Christchurch, Dorset, BH23 1EP

Tel: +44 (0) 1202 479919
E-mail: enquiries@andersroberts.com
Web: www.andersroberts.com