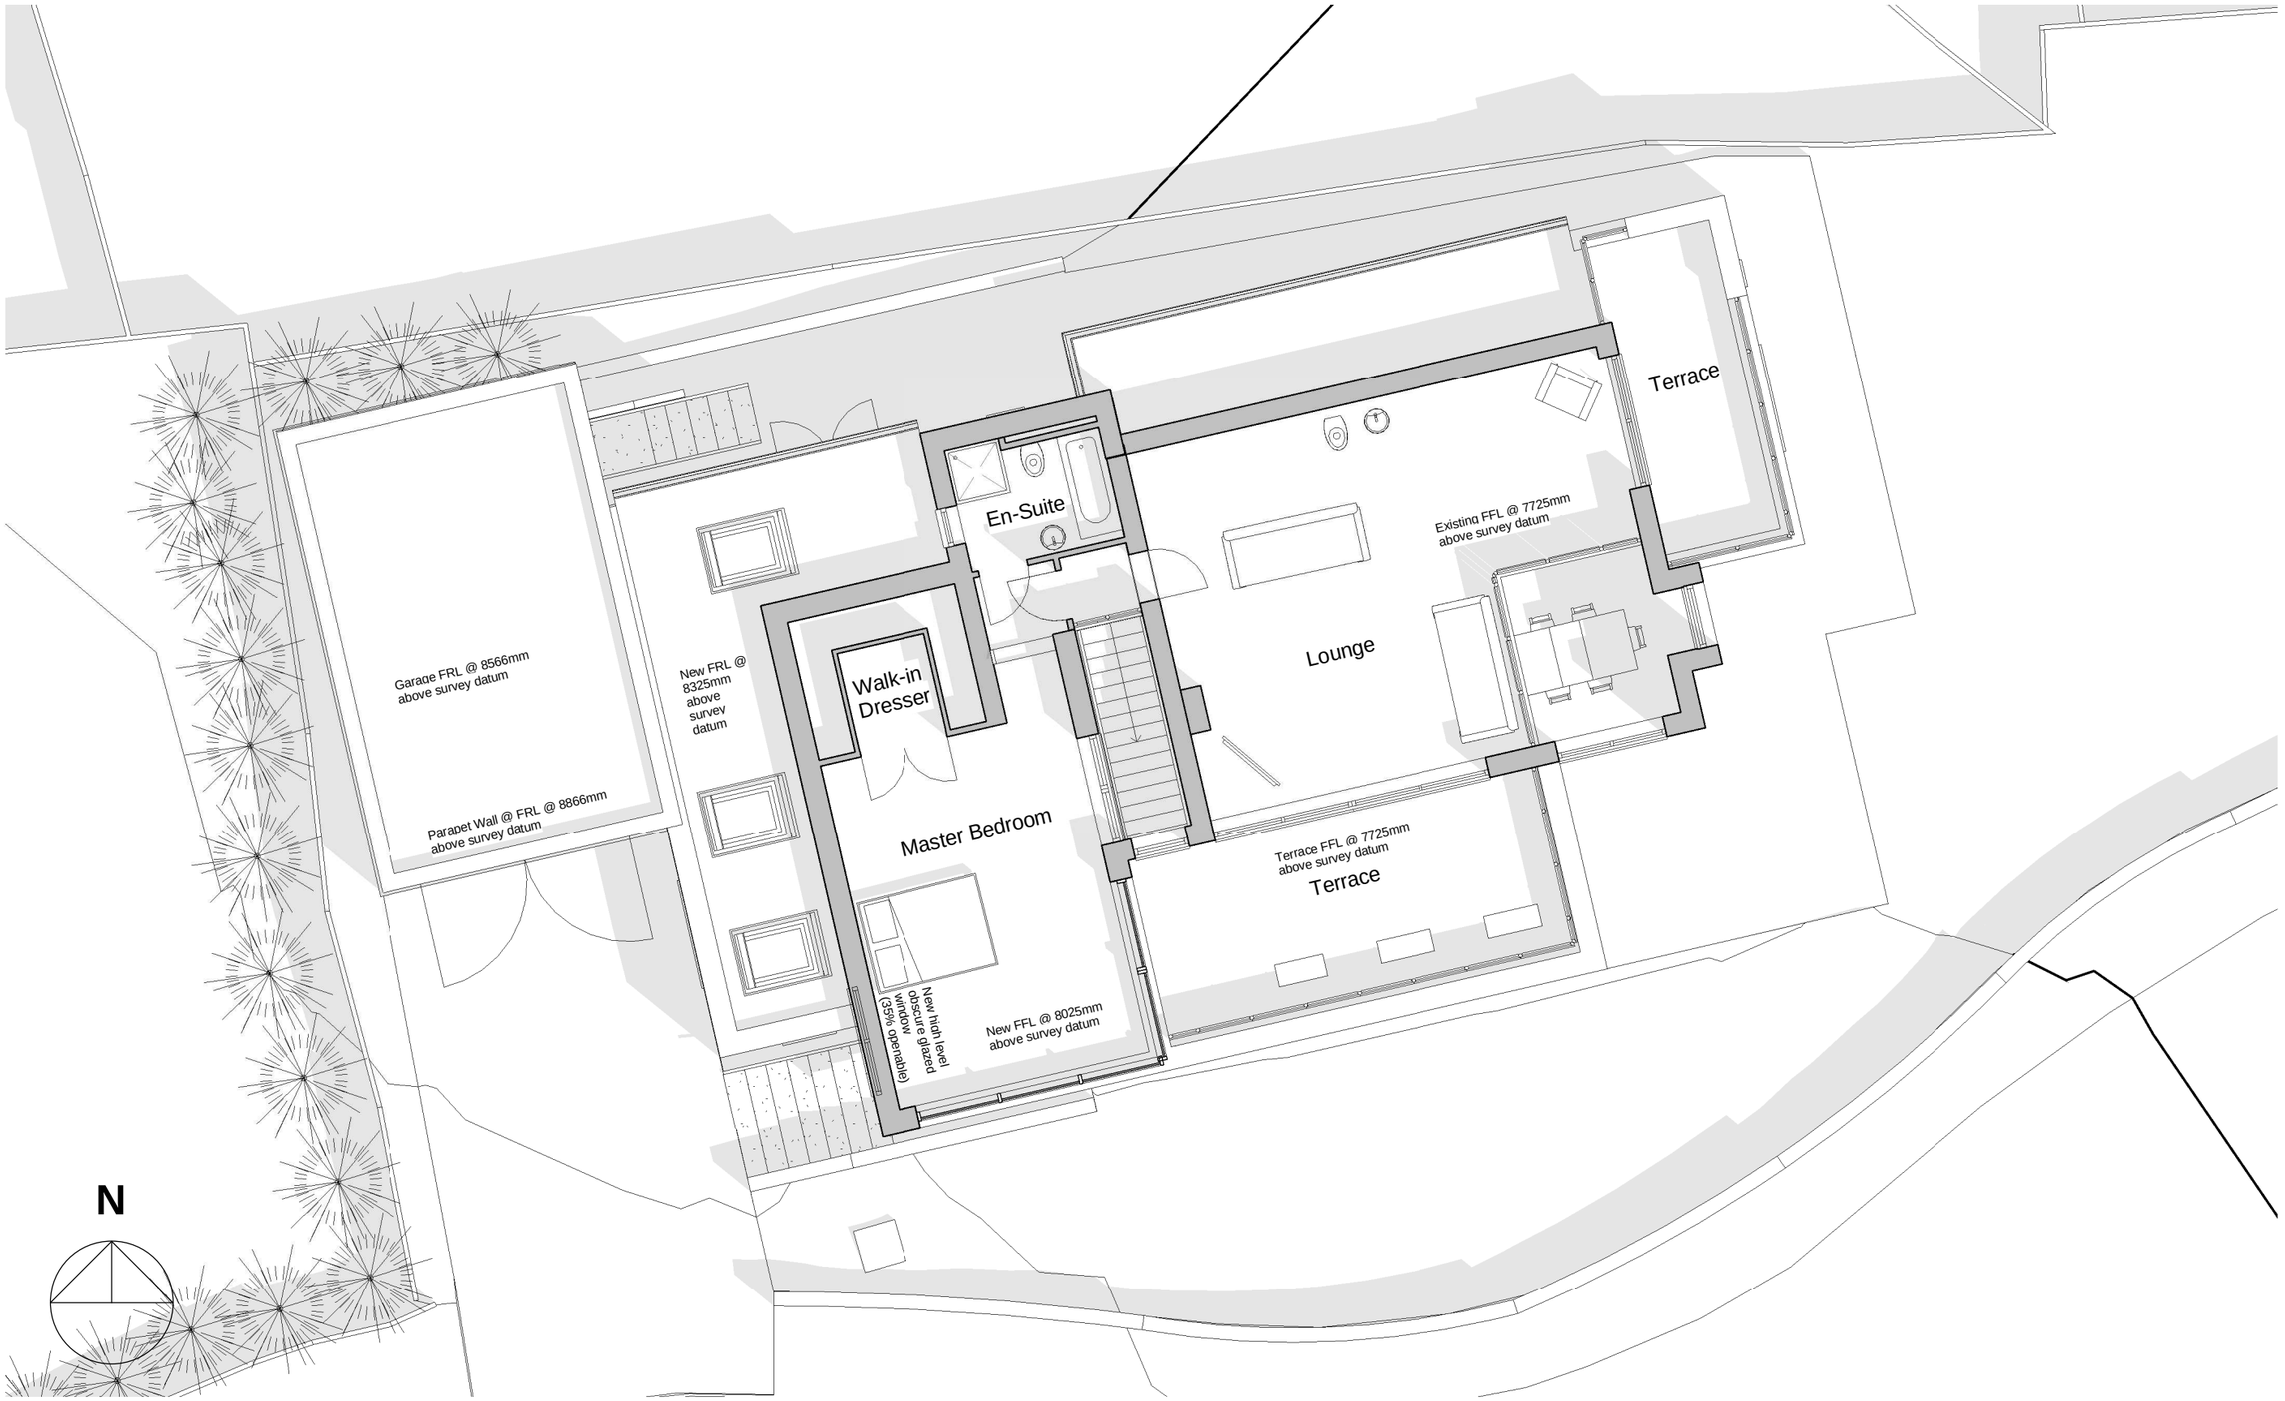



# PROPOSED FIRST FLOOR PLAN

**SCALE 1:100** 0 1 2 3 4 5m


**ap**DESIGNS

5 Napoleon House
15 Waterloo Road
Southampton
S015 3AQ

Tel: 07973265678
E-mail: adi.puplampu@yahoo.co.uk


| No. | Description | Date |
|---|---|---|
| B | PROVIDED HIGH LEVEL OBSCURE GLAZED WINDOW TO FIRST FLOOR WESTERN WALL OF MASTER BEDROOM. | 26.06.16 |

CLIENT:
Client: Mr A Loizou

PROJECT NAME:
10 Crowsport Estate, Hamble SO31 4HG

DRAWING:
Proposed First Floor Plan

| | |
|---|---|
| Project number | Project Number |
| Date | 27/06/2016 20:48:10 |
| Drawn by | Author |
| Checked by | Checker |

DRAWING NO:
P03 - Rev B

Scale 1 : 100