


PERSPECTIVE ACCROSS CROWSPORT

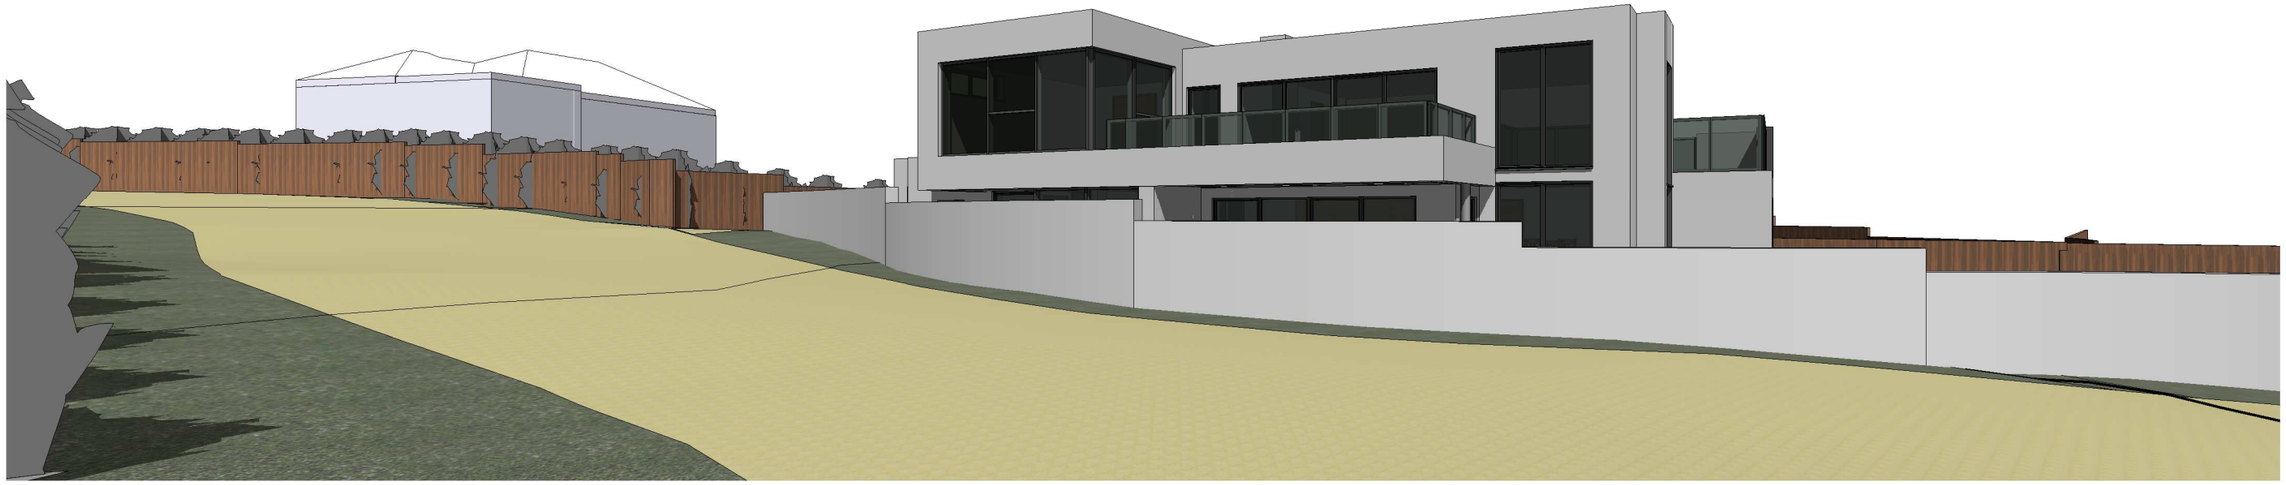

NORTH-EASTERLY PERSPECTIVE

apDESIGNS

5 Napoleon House
15 Waterloo Road
Southampton
S015 3AQ

Tel: 07973265678
E-mail: adi.puplampu@yahoo.co.uk

No.	Description	Date
A	REVISED/CONFIRMED SITE BOUNDARY DETAILS	24.07.14
B	REVISED SITE BOUNDARY DETAILS TO SHOW LOW STEPPED RENDERED BOUNDARY WALL (RANGING FROM 0.9m - 1.2m HIGH)	17.03.15
C	PROVIDED HIGH LEVEL OBSCURE GLAZED WINDOW TO FIRST FLOOR WESTERN WALL OF MASTER BEDROOM.	26.06.16

CLIENT:
Client: Mr A Loizou

PROJECT NAME:
10 Crowsport Estate, Hamble SO31 4HG

DRAWING:
Proposed Southen and North-Eastern Perspective Views

Project number	Project Number
Date	27/06/2016 20:44:01
Drawn by	Author
Checked by	Checker

DRAWING NO:
P08 - Rev C

Scale