

S6

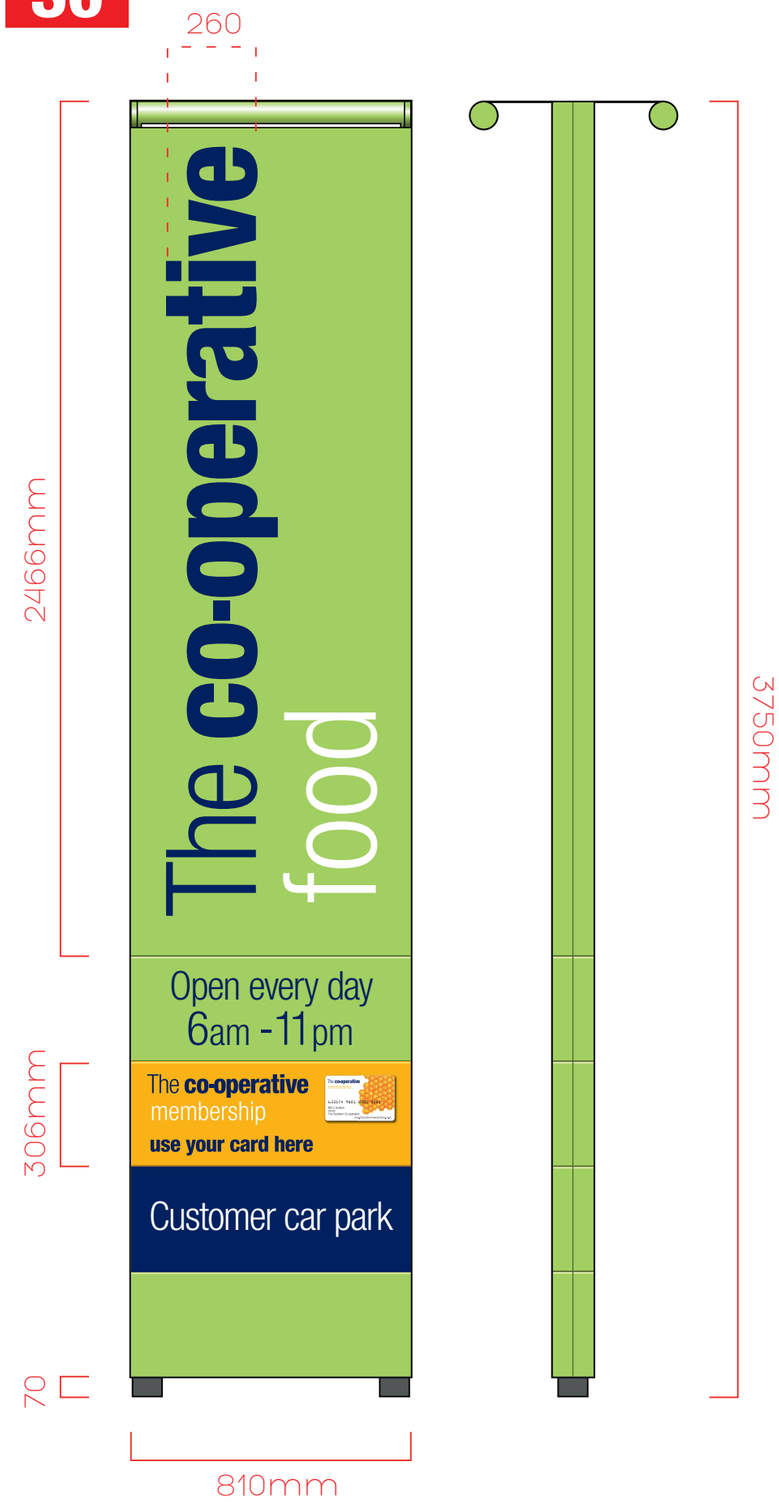

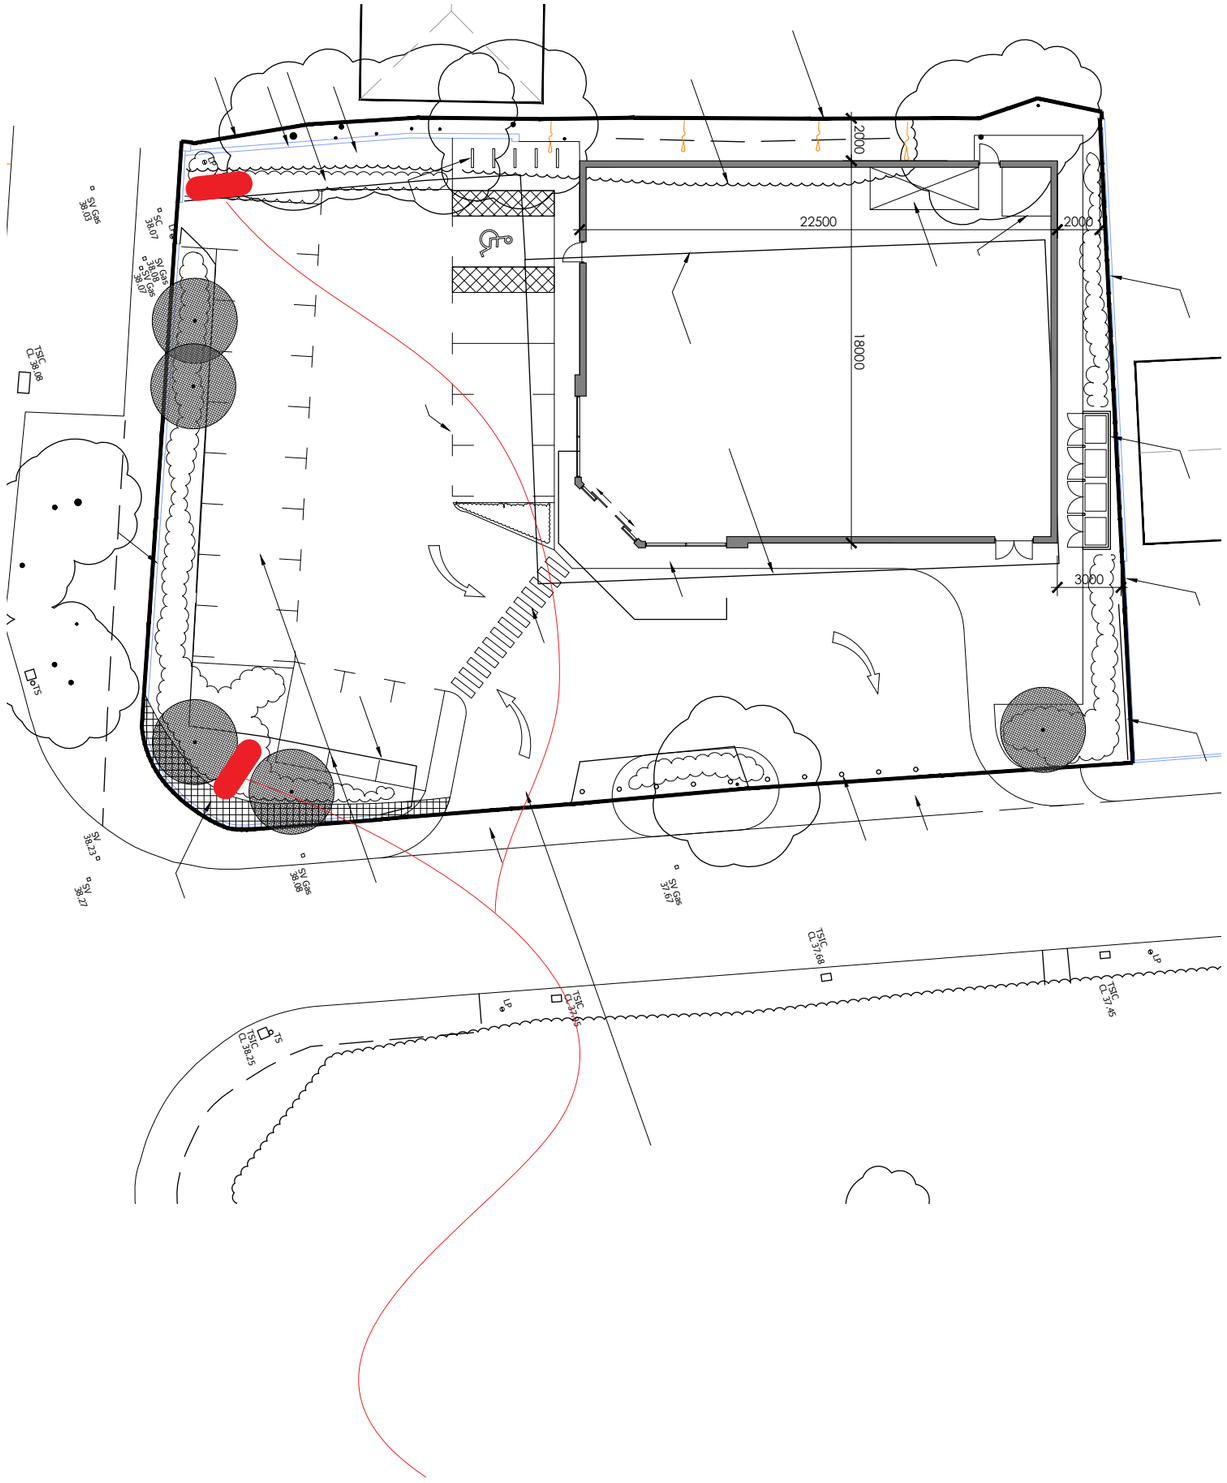

APPROX TOTEM LOCATIONS

Key2Group
Plastics • Displays • Signs • Graphics

Totem Signs

Key2Group
Plastics • Displays • Signs • Graphics

08450 55 44 33

Client

The co-operative food

Location

High Street
Southampton

Drawing

001-XXX-102
TOTEM

Revision

A

Approval

Please print, sign & date approval after checking thoroughly

SCALE	SHEET SIZE	DRAWN	CHKD	DATE
1: --	A3	GW	SL	20/06/16

Key2 Group
Unit C4,
Hazelton Interchange
Lakesmere Road
Horndean
PO8 9JU

08450 55 44 33

info@Key2Uk.com

Key2Uk.com

THIS DRAWING IS THE COPYRIGHT OF THE KEY2 GROUP AND MAY NOT BE COPIED, ALTERED OR REPRODUCED IN ANY FORM, OR PASSED TO A THIRD PARTY WITHOUT THE WRITTEN CONSENT OF THE KEY2 GROUP.

DIMENSIONS SHOULD BE CHECKED AND VERIFIED ON SITE AND ANY DISCREPANCIES SHOULD BE REPORTED TO THE DESIGNER.

DO NOT SCALE FROM THIS DRAWING, EXCEPT FOR PLANNING PURPOSES, USE FIGURED DIMENSIONS ONLY.

IF IN DOUBT ASK FOR CONFIRMATION