

1 **EXISTING PART- PLAN LAYOUT**
SCALE 1:100

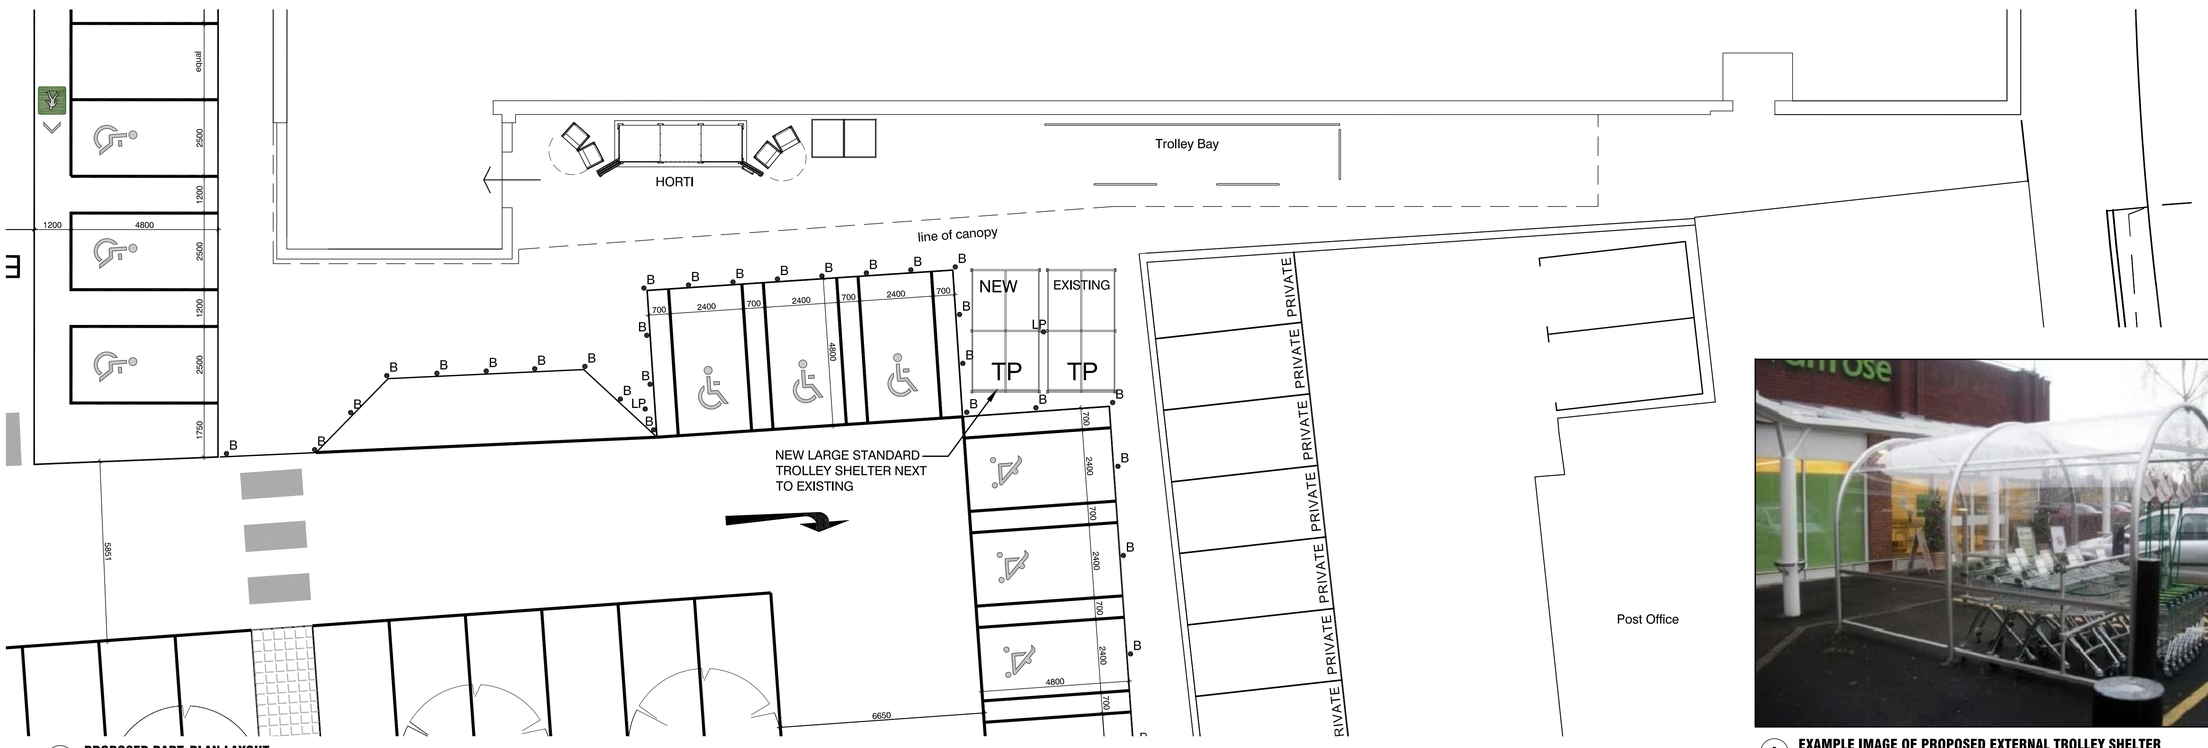

2 **PROPOSED PART-PLAN LAYOUT**
SCALE 1:100

A **EXAMPLE IMAGE OF PROPOSED EXTERNAL TROLLEY SHELTER**
SCALE: NTS - COLOUR RAL 7016

KEYPLAN

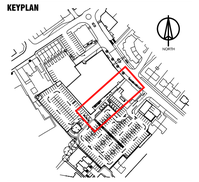

NOTES

REV: A **BY:** MH **CHK:** **DATE:** 28.06.16
TROLLEY SHELTER NEAR ENTRANCE REMOVED.

PROJECT
WAITROSE CHANDLERS FORD 668
CAR PARK IMPROVEMENT WORKS

TITLE:
GROUND FLOOR PLAN
EXISTING AND PROPOSED LAYOUTS

DRAWING NO:	REV:
16-028-AZ(P)-003	A

SCALE @ A1	BY:	CHK:	DATE:
1:100	MH		25.04.16

XREFS USED IN THIS DRAWING:

INFORMATION

B+R ARCHITECTS
20 Shepherdess Walk,
London N1 7LB
T 020 3227 0800 E design@bandr-arch.com
www.bandr-arch.com

THE COPYRIGHT OF THIS DRAWING OR PART THEREOF BELONGS TO BAMBER & REDDAN ARCHITECTS LTD. CONTRACTOR TO CHECK ALL DIMENSIONS PRIOR TO COMMENCING WORK - DO NOT SCALE.