

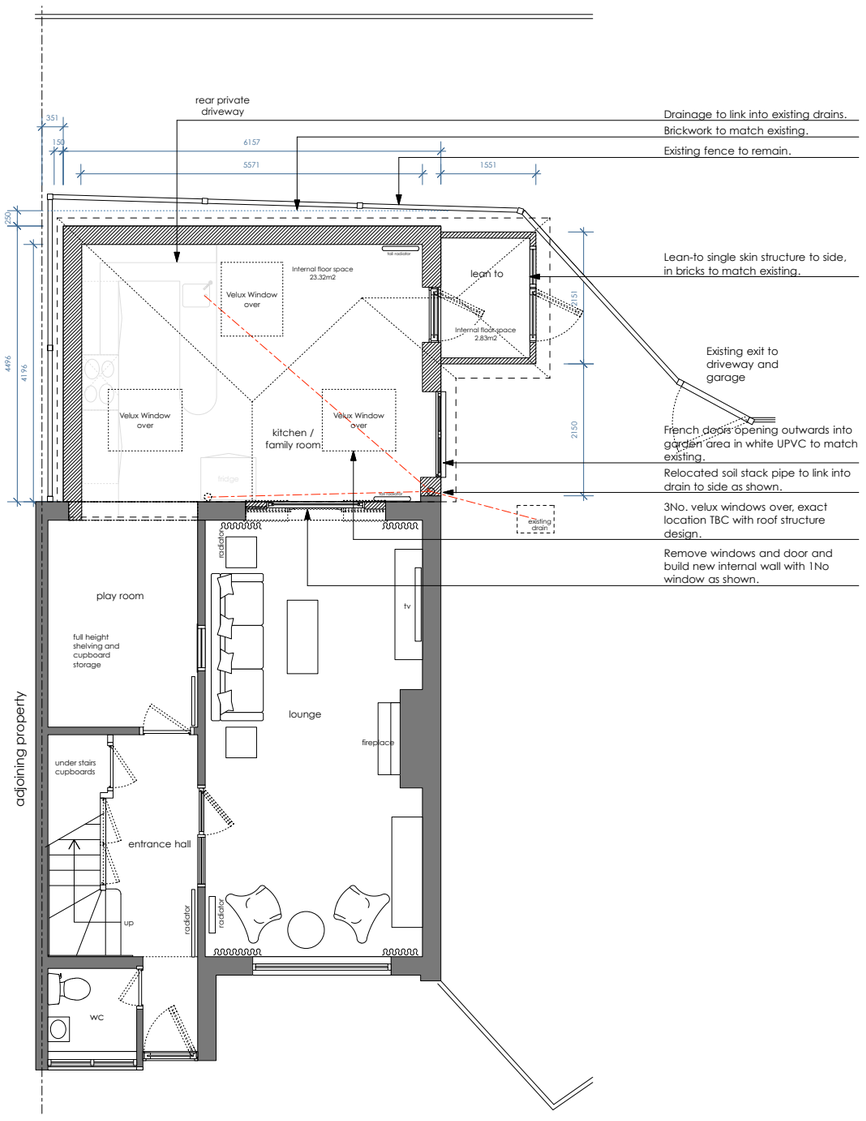



PROPOSED PLAN - GROUND FLOOR PLAN SCALE 1:100

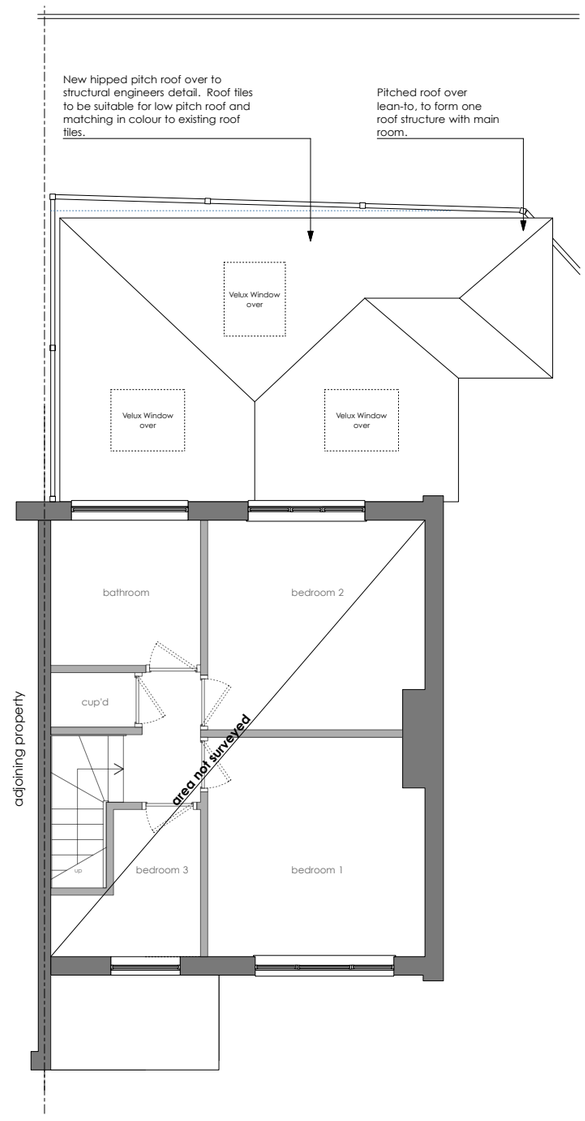


PROPOSED PLAN - FIRST FLOOR PLAN SCALE 1:100

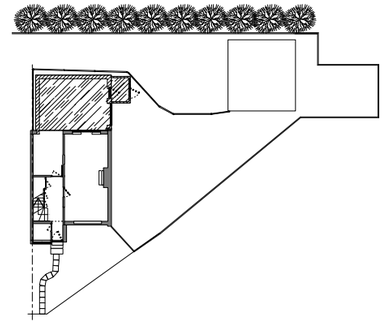

PROPOSED PLAN - SITE PLAN SCALE 1:500

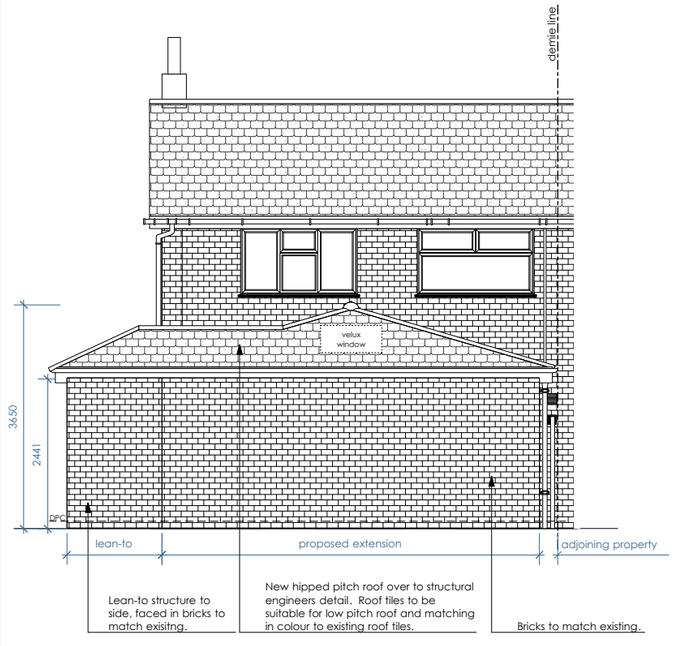

PROPOSED ELEVATION - REAR VIEW SCALE 1:100

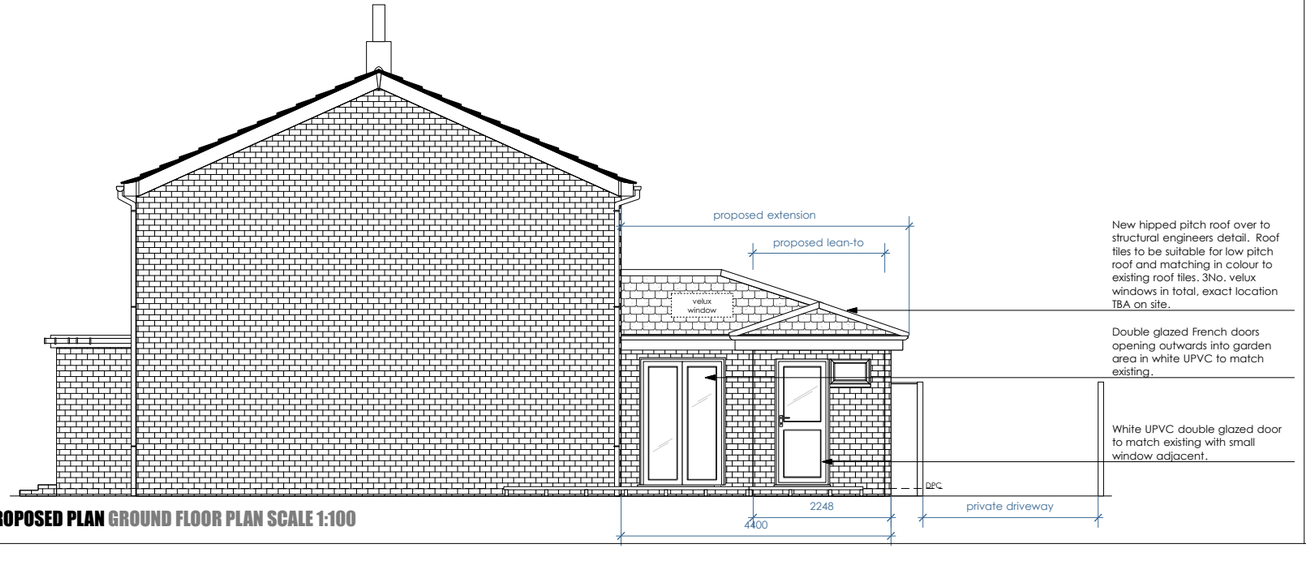

PROPOSED PLAN GROUND FLOOR PLAN SCALE 1:100



PROPOSED ELEVATION - FRONT VIEW SCALE 1:100

GENERAL NOTES

The contractor is required to check and verify all dimensions on site and report any discrepancies in writing to PMD Design before commencing with the work.

All drawings are the property of PMD Design and shall not be reproduced without the consent of PMD Design.

Do not scale from this drawing.

0m 1 2 3 4

REVISION DETAILS	DATE	REV.
-	-	-
Roof over lean-to adjusted to form one singular pitched roof structure.	28.06.16	B
Extended area brought in away from demise line	03.05.16	A

This drawing is the copyright of PMD Design and cannot be copied, reproduced or used without prior written premission.

PMD DESIGN

CLIENT
Mr & Mrs Swallow

PROJECT TITLE
SINGLE STOREY EXTENSION

PROJECT ADDRESS
29 Maytree Road, Chandlers Ford, SO53 5RT

DRAWING TITLE
PROPOSED PLANS

DATE
29.12.2015

SCALE
1:100@A3

DRAWING NO.
024.LS01.A02

REV.
B