
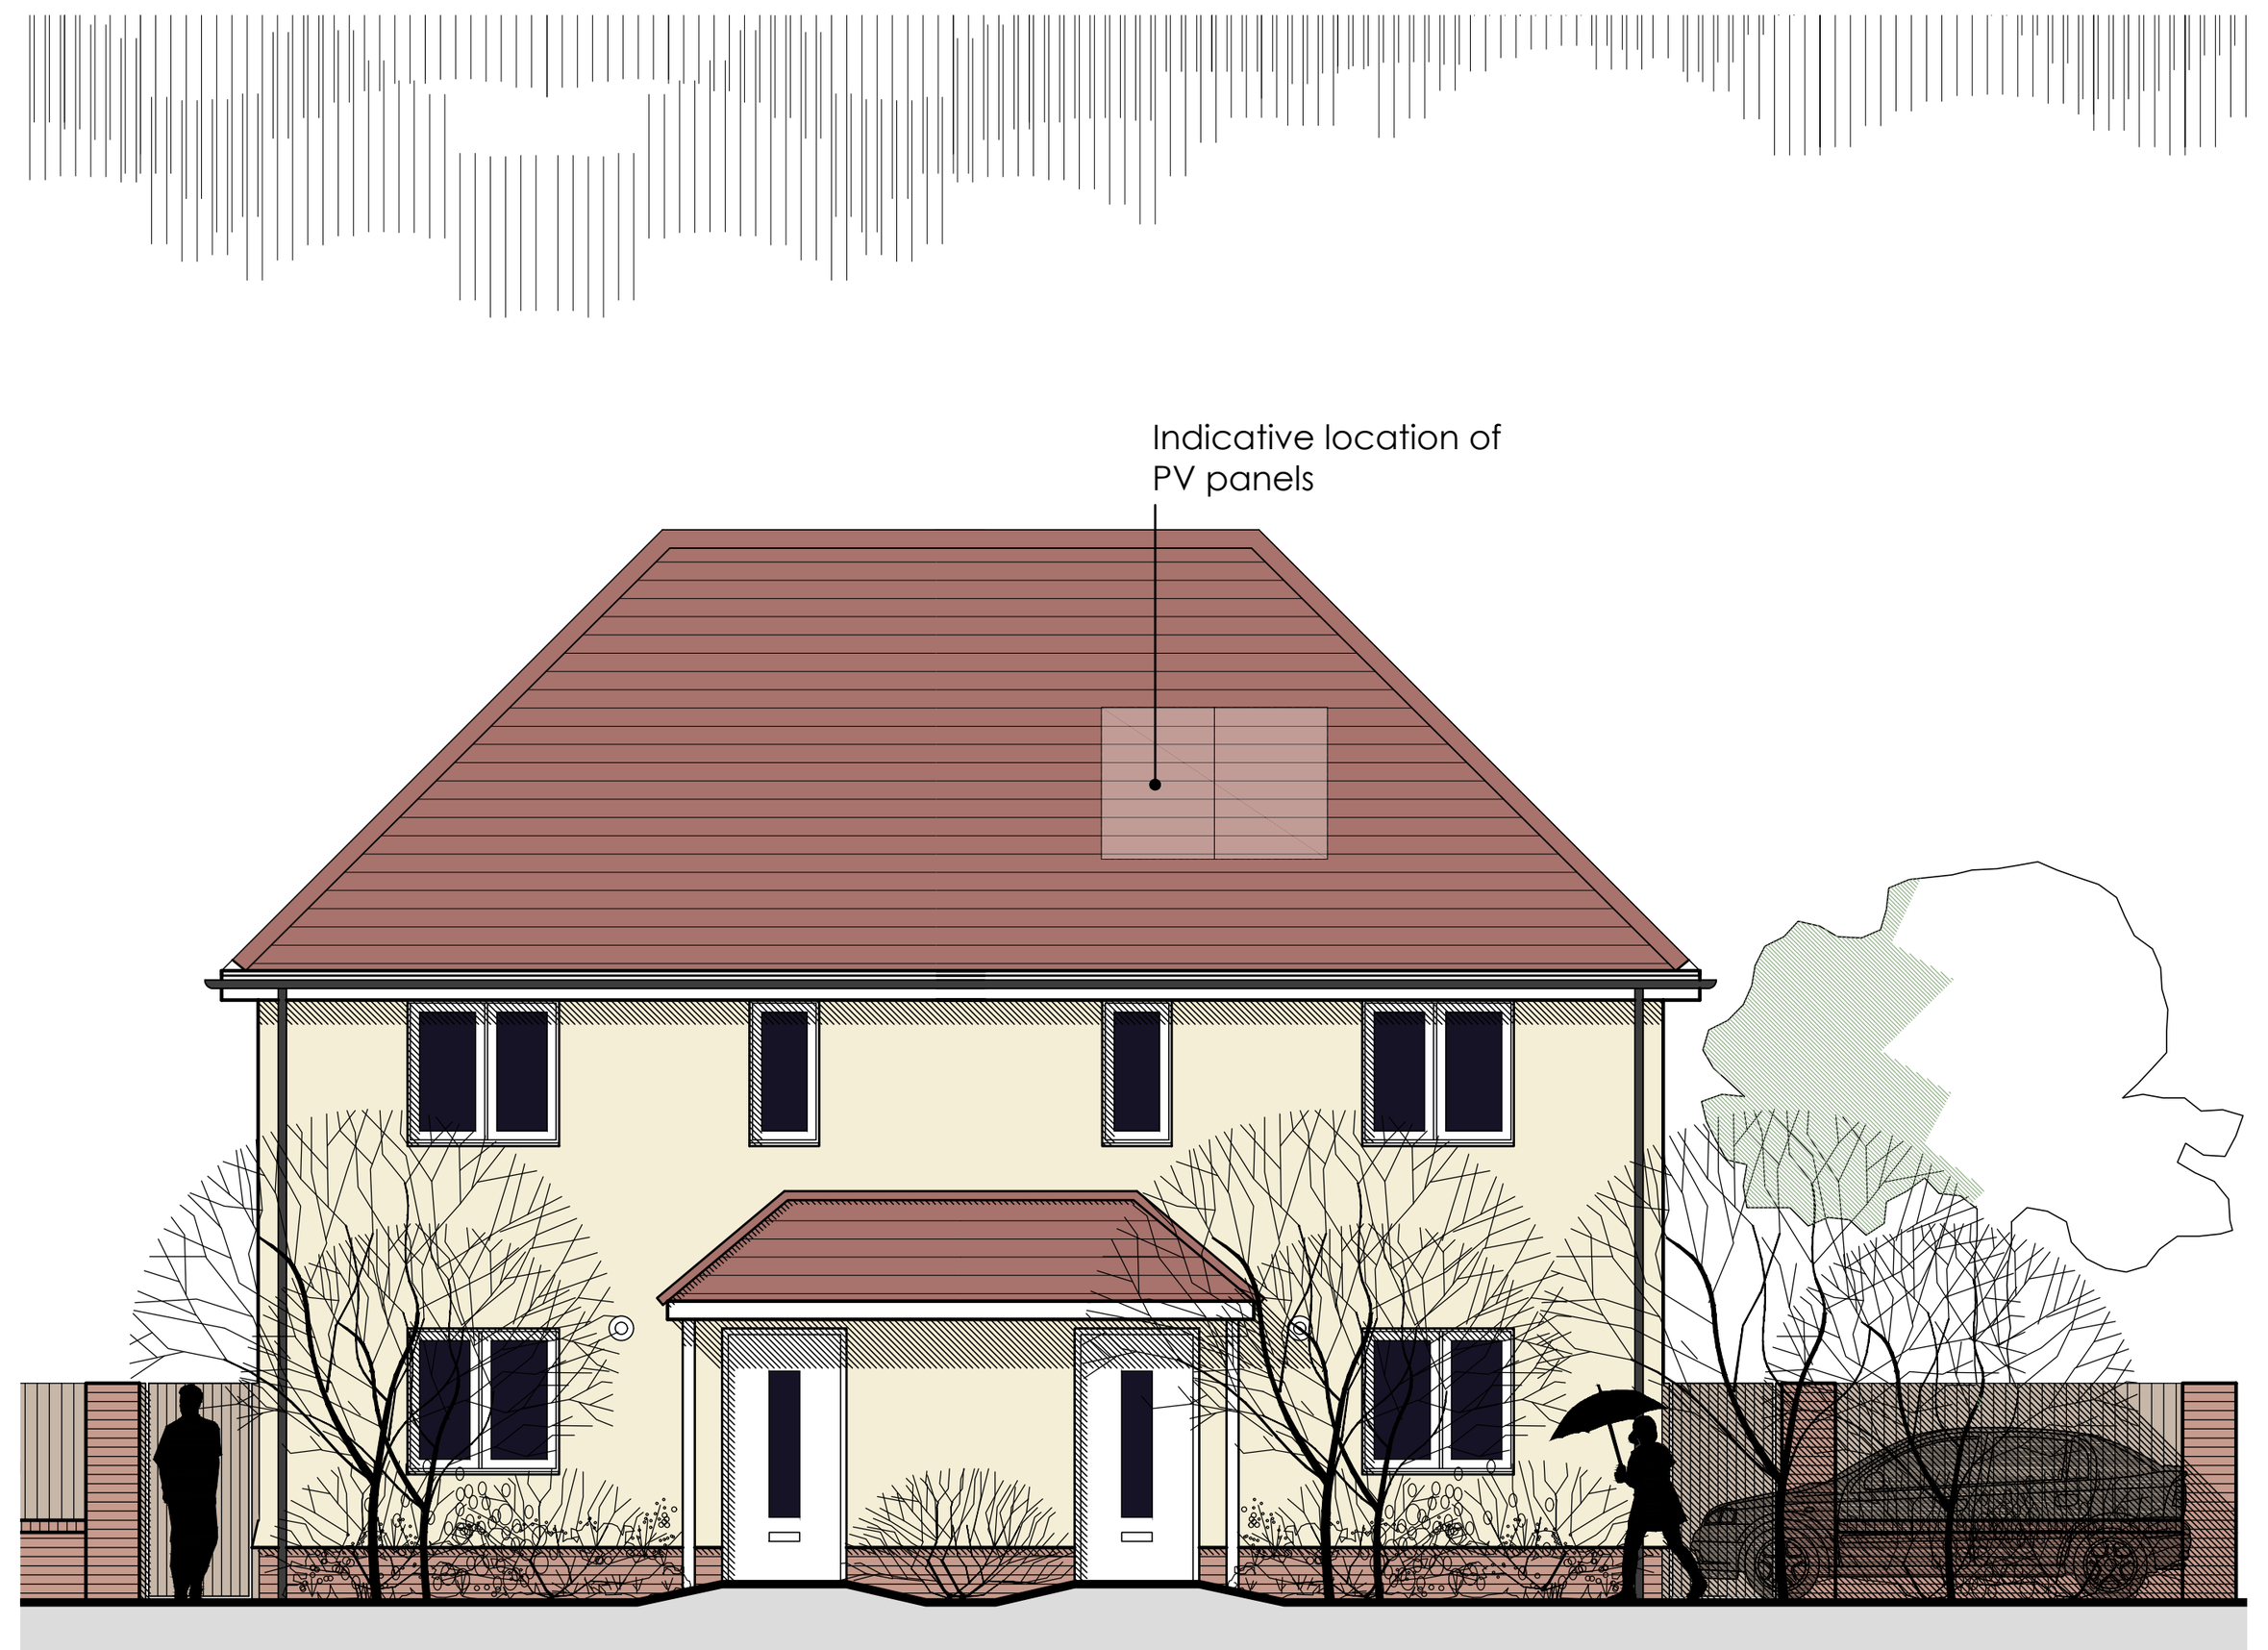



Front Elevation scale 1:100


Side Elevation scale 1:100


Rear Elevation scale 1:100

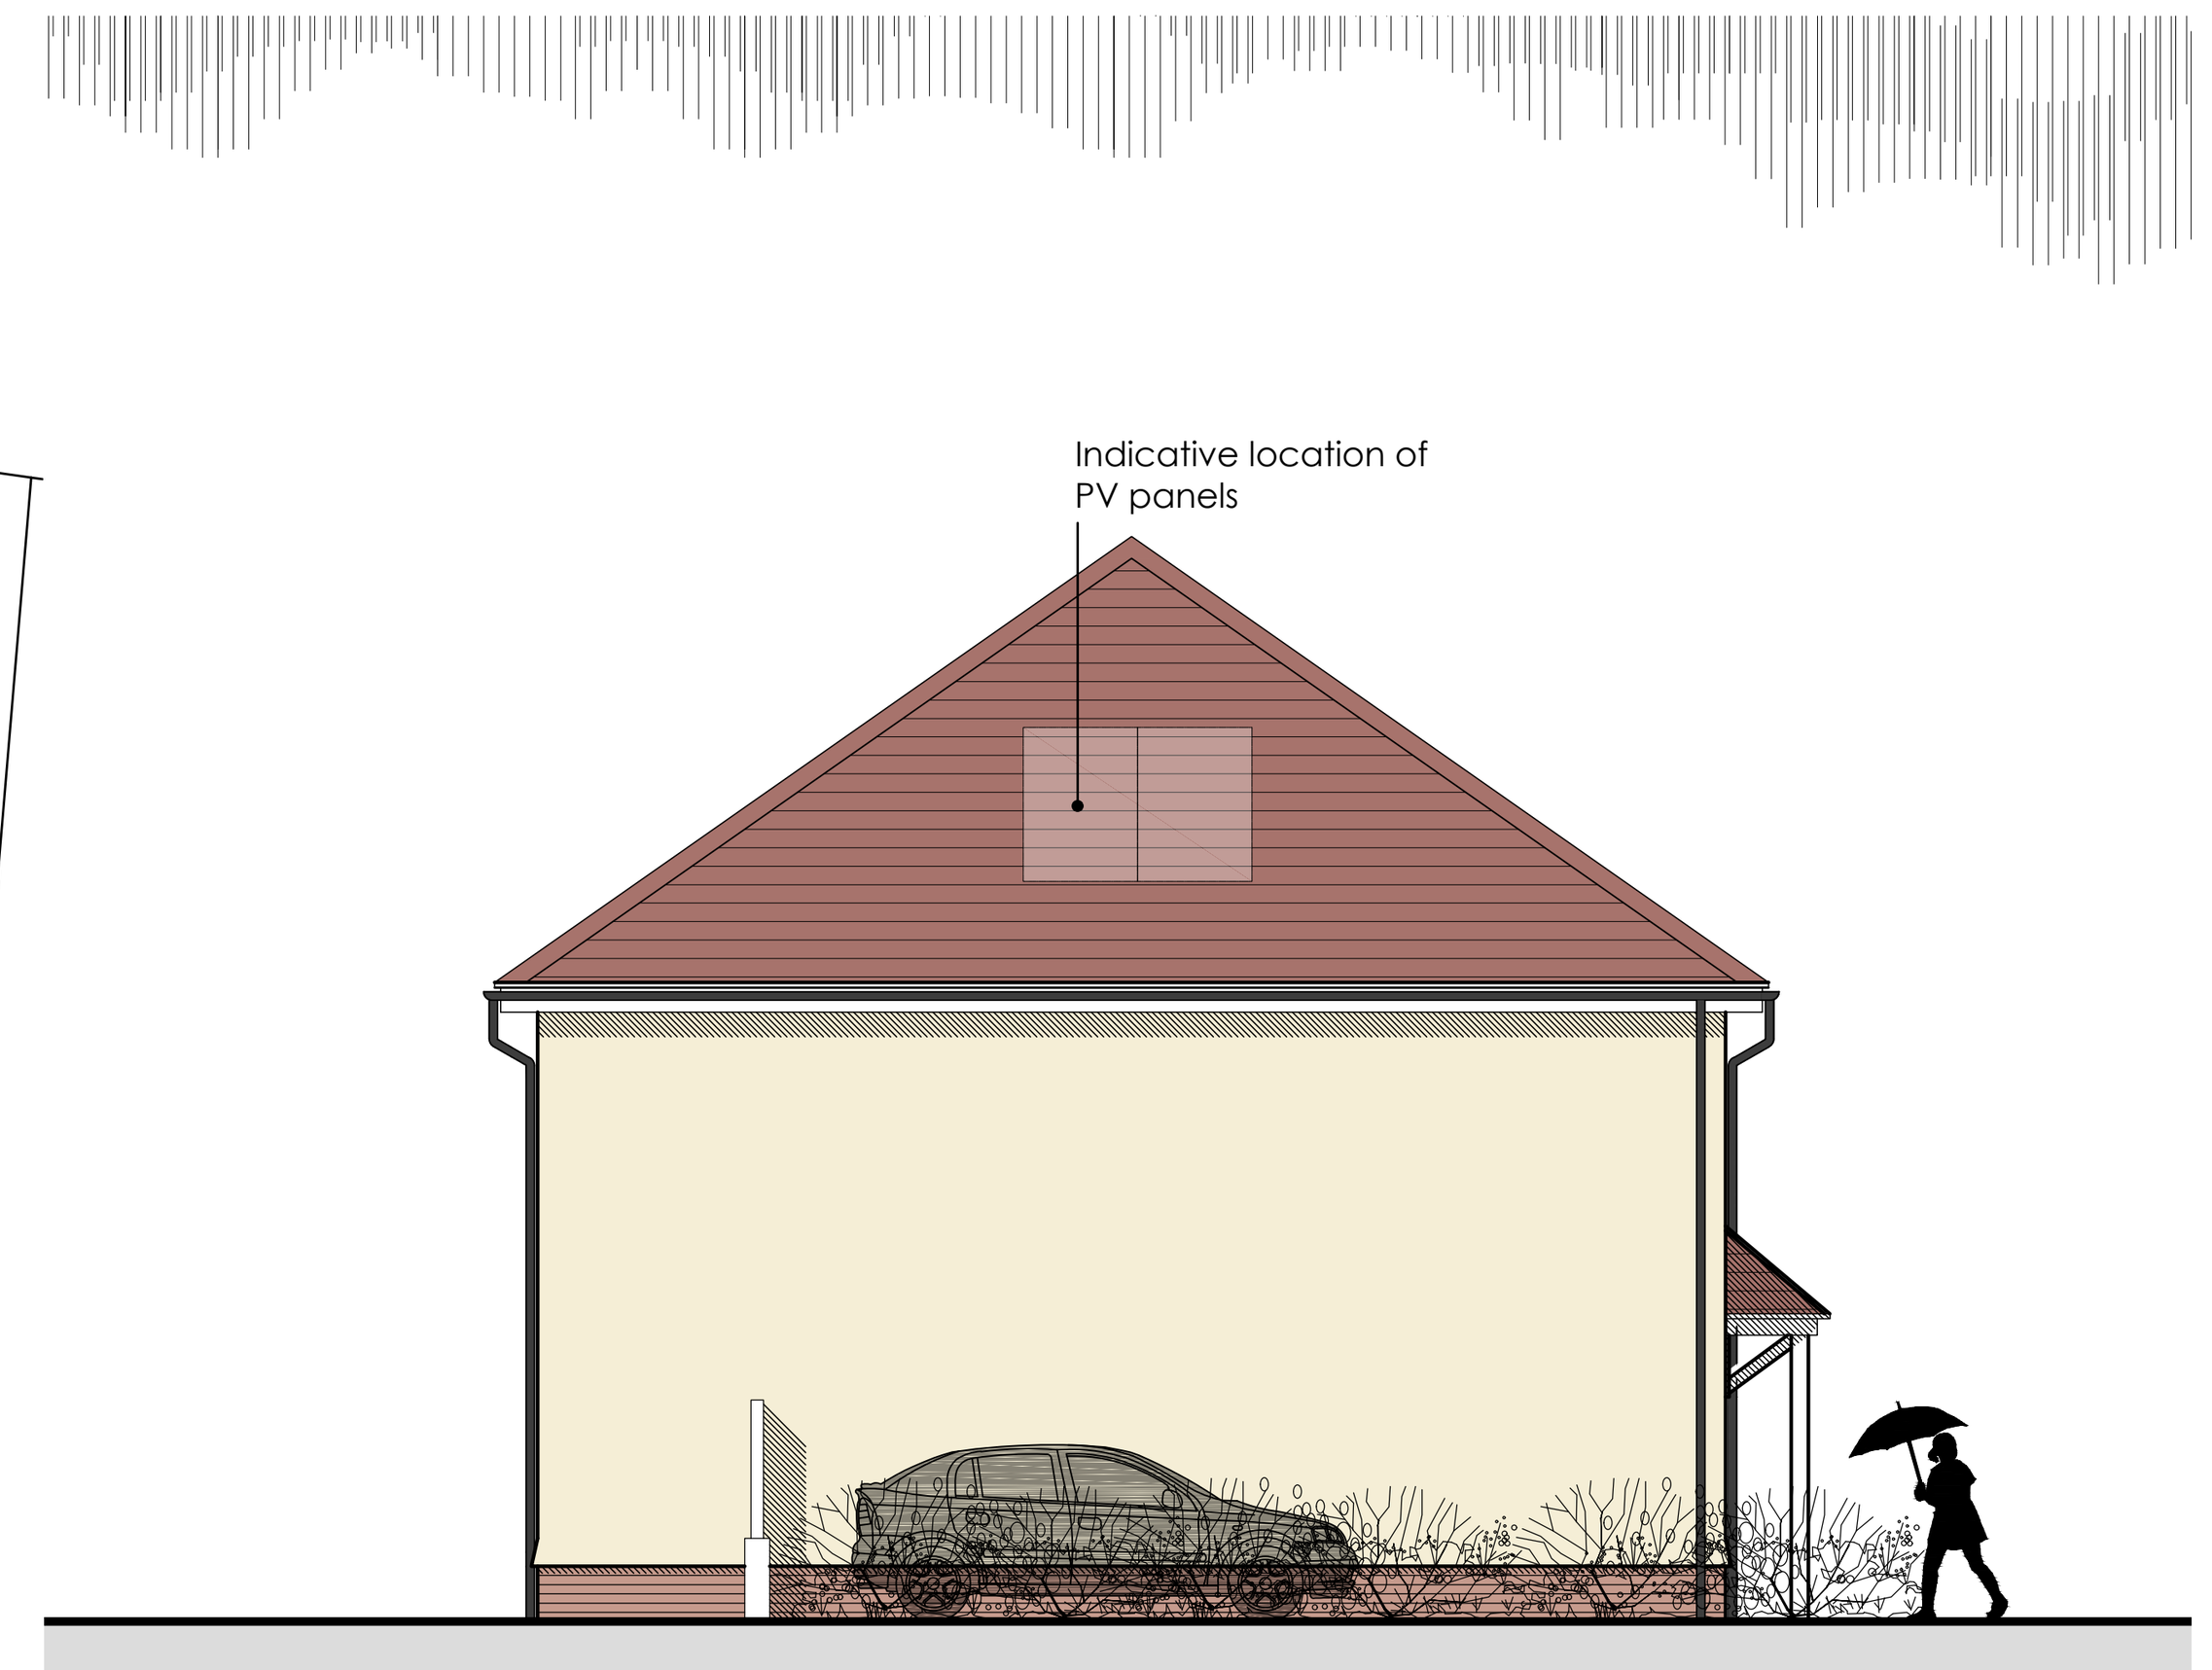

Side Elevation scale 1:100

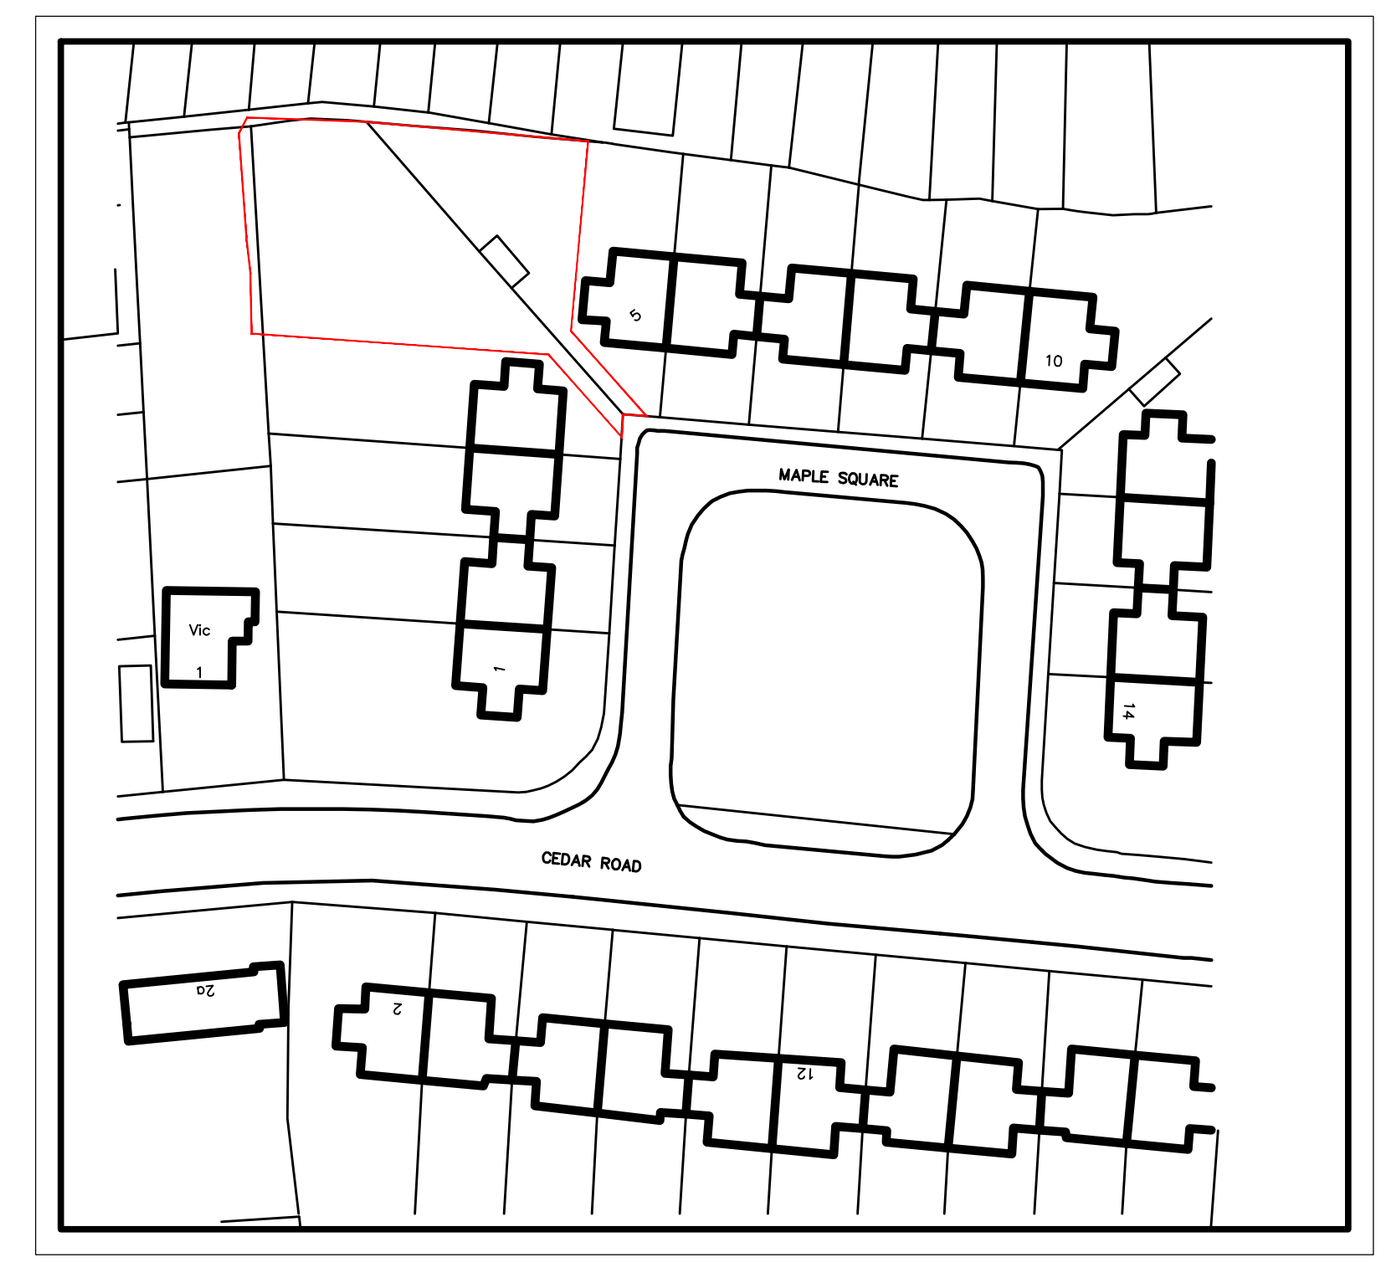

© Crown Copyright 2014. All rights reserved. Promap licence number 100020449

Location Plan 1:1250

Schedule of Accommodation

2 No. 3 Bed 5 Person Houses 93m²

TOTAL UNITS - 2


NEW RESIDENTS CAR PARKING SPACES - 5

EXISTING RESIDENT CAR PARKING SPACES - 2

TOTAL CAR PARKING SPACES - 7



Site Plan 1:100

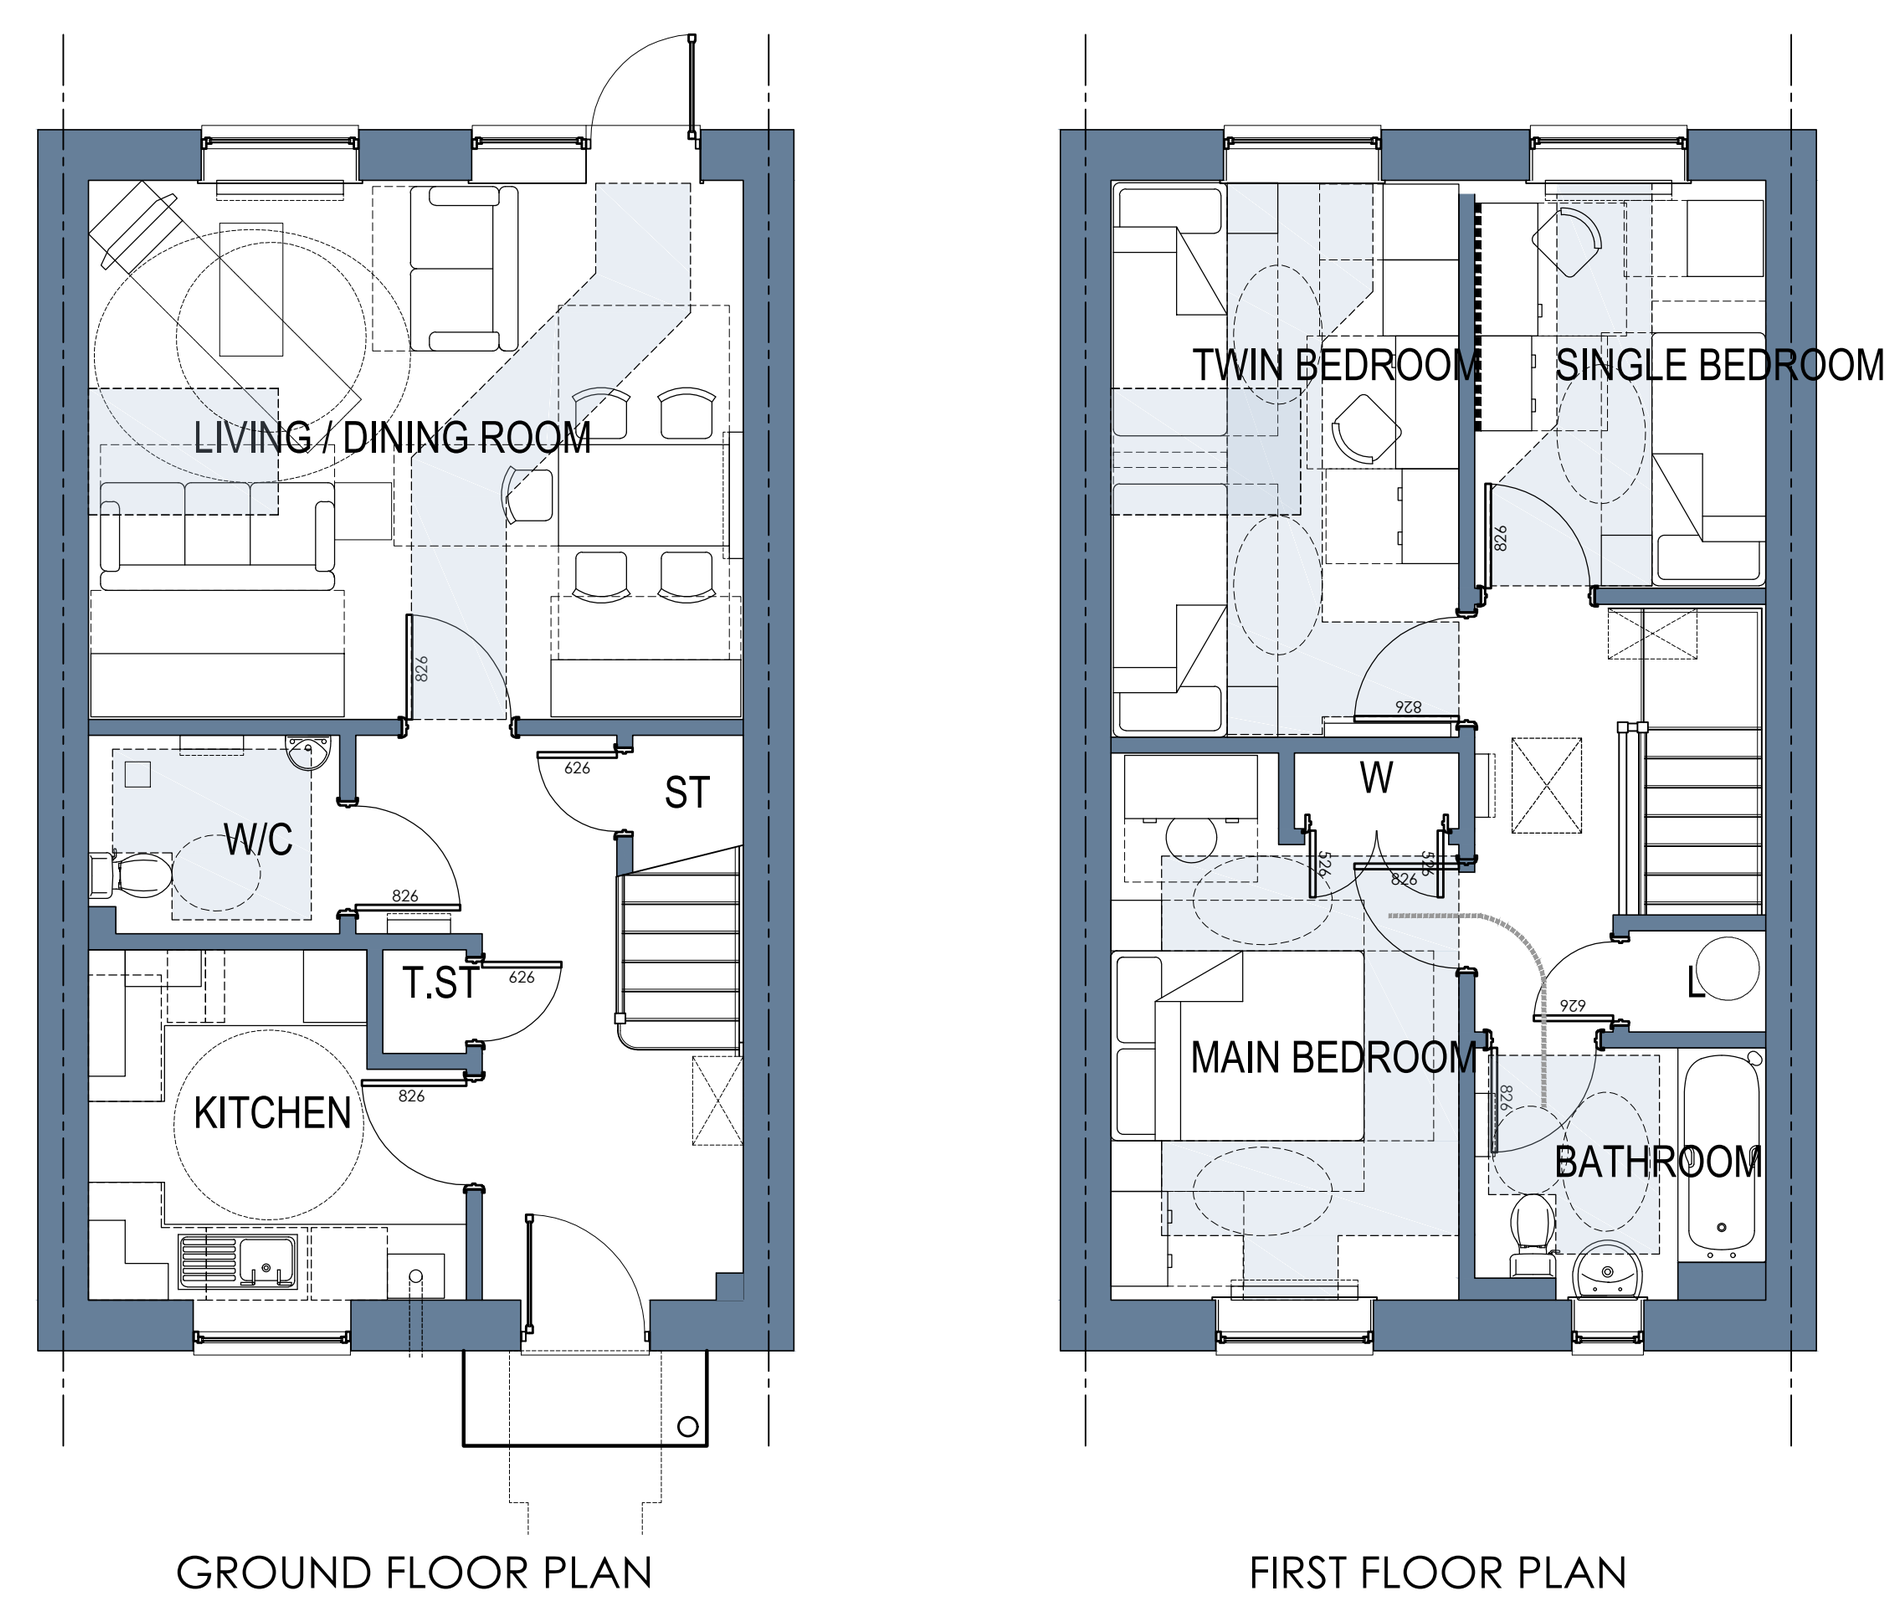

Floor Plans 1:100

kenn scaddan associates
architects

CONCEPT HOUSE, 35 KINGSTON CRESCENT, NORTH END, PORTSMOUTH, HAMPSHIRE, PO2 8AA
t - 023 9267 3618 f - 023 9267 9819 www.ksaltd.co.uk info@ksaltd.co.uk

PROJECT
Maple Square

DRAWING TITLE
Site/Location & floor plans & elevations

Date	Drawn by	Scale		Drawing No.	Rev.
Jan 2014	JAP	1:100	A1	1022-PD101	F

architecture planning design project management