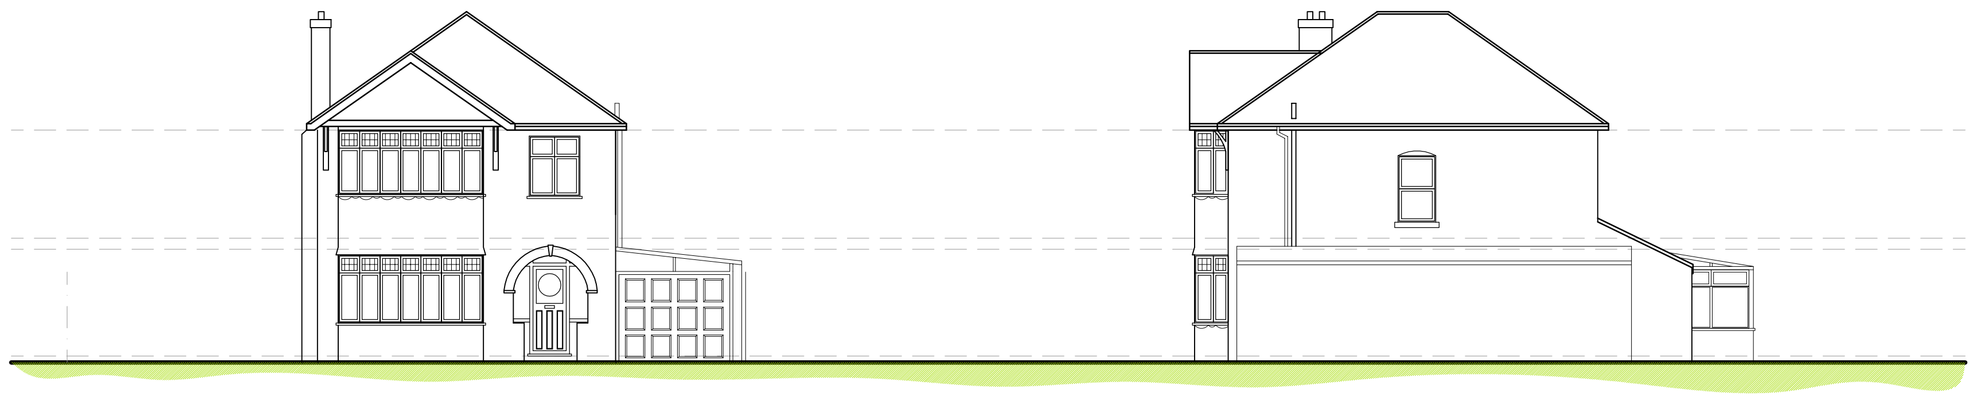

Existing Front Elevation 1:100

Existing Side Elevation 1:100

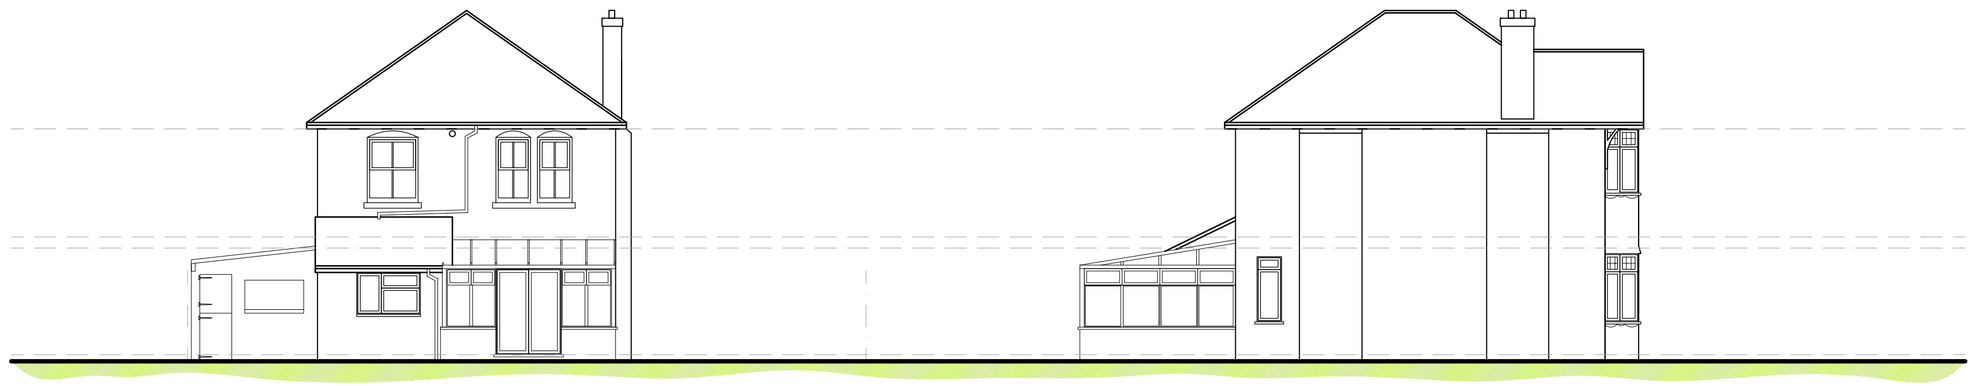

Existing Rear Elevation 1:100

Existing Side Elevation 1:100

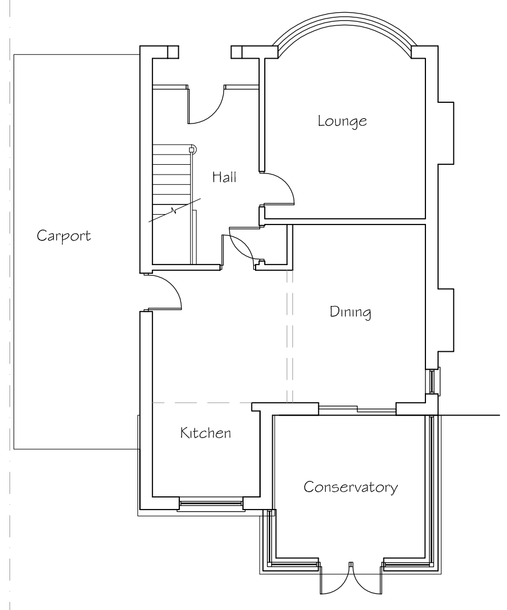

Existing Ground Floor Plan 1:100

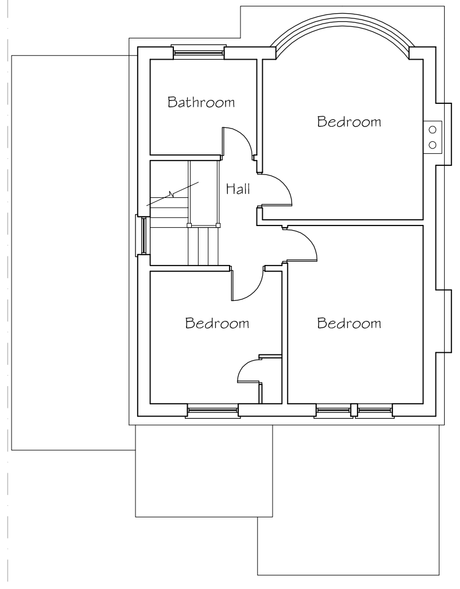

Existing First Floor Plan 1:100

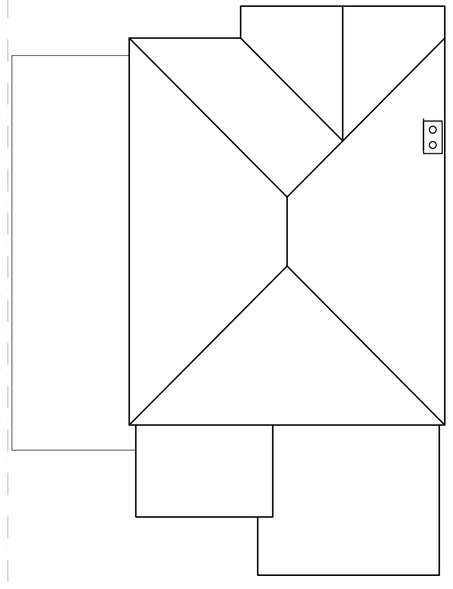

Existing Roof Plan 1:100

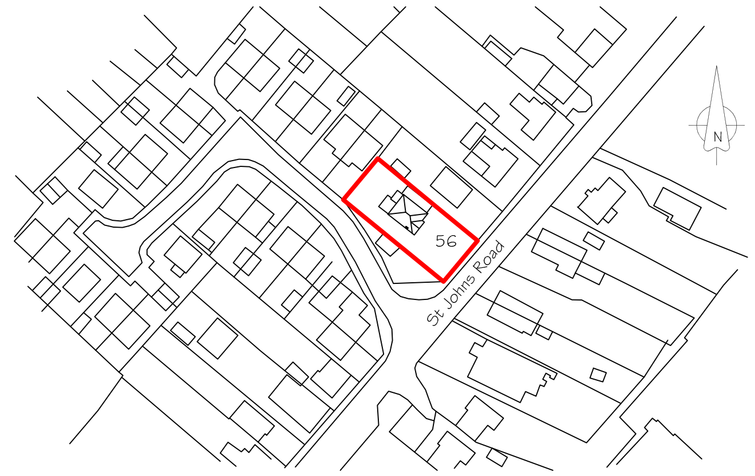

Location Plan 1:1250

© Crown Copyright (2016). All rights reserved
Licence Number 100046928.

Drawing Notes:

The Copyright of this drawing belongs solely to BPS Design Consultants Ltd and it should not be copied or reproduced without written consent from BPS Design Consultants.

Any written dimensions to take precident over scaling and all dimensions should be checked on site.

This drawing has been prepared for the purposes of planning consent and should NOT be used for construction or any other use.

Part Wall Agreements to be resolved by client and appointed Party Wall Surveyor, not BPS Design Consultants Ltd responsibility.

SCALE (Metres) 1:100 @ A1 Sheet

0 0.5 1.0 1.5 2.0 2.5 3.0 3.5 4.0 4.5 5.0 6.0 7.0 8.0 9.0 10.0

SCALE (Metres) 1:250 @ A1 Sheet

0 5.0 10.0 15.0 20.0 25.0

SCALE (Metres) 1:500 @ A1 Sheet

0 10.0 20.0 30.0 40.0 50.0

SCALE (Metres) 1:1250 @ A1 Sheet

0 40 80 120



Existing Block Plan 1:500

Existing Elevations and Plans 1:100

BPS Design Consultants Ltd
Architectural Services and Structural Engineers
Seafields, Dodwell lane, Bursledon, Southampton, SO31 1DJ
Tel: 023 8040 4017
robert@bpsdesign.co.uk Mobile: 07915 604 293
colin@bpsdesign.co.uk Mobile: 07886 855 897
www.bpsdesign.co.uk

Project:	56 St Johns Road Hedge End Southampton
Client:	Mrs S Marson
Dwg Title:	Proposed Side Extension
Dwg No:	PL/01
Revision:	-
Date:	May 2016
By:	rjn
Scale:	As Shown

The Copyright of this drawing belongs soley to BPS Design Consultants Ltd. It should not be copied or reproduced without consent from BPS Design Consultants Ltd. Original drawing at A1 size.