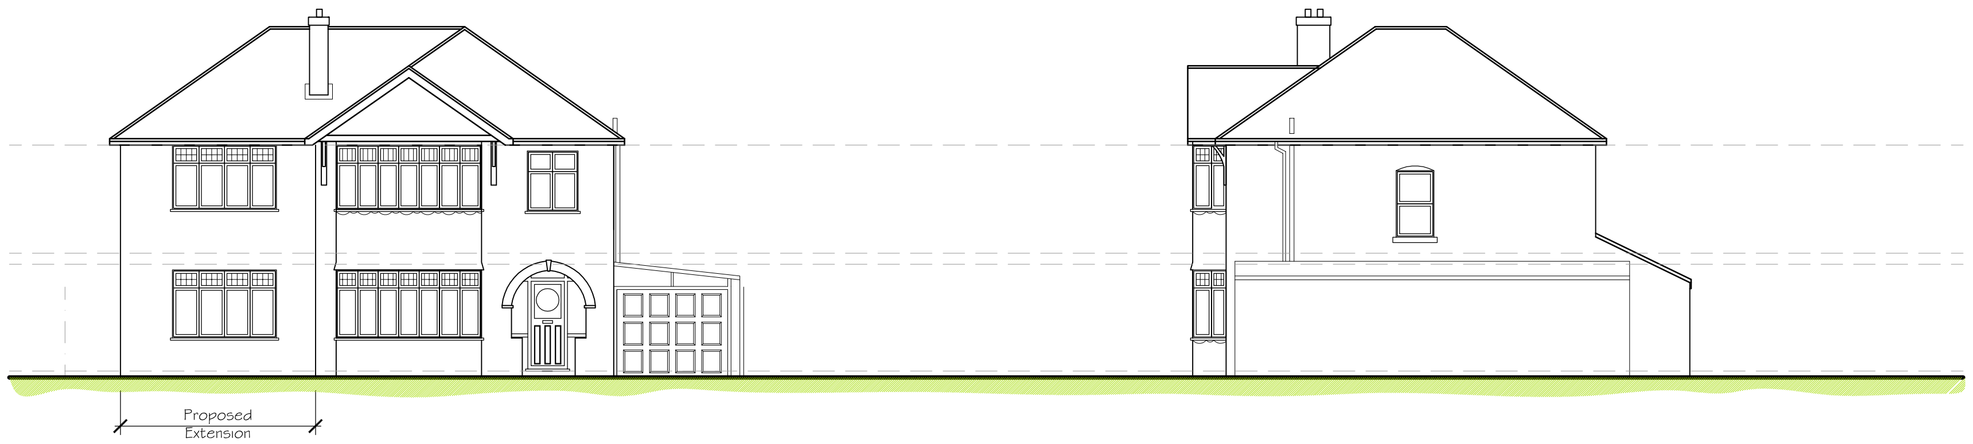

Proposed Front Elevation 1:100

Proposed Side Elevation 1:100

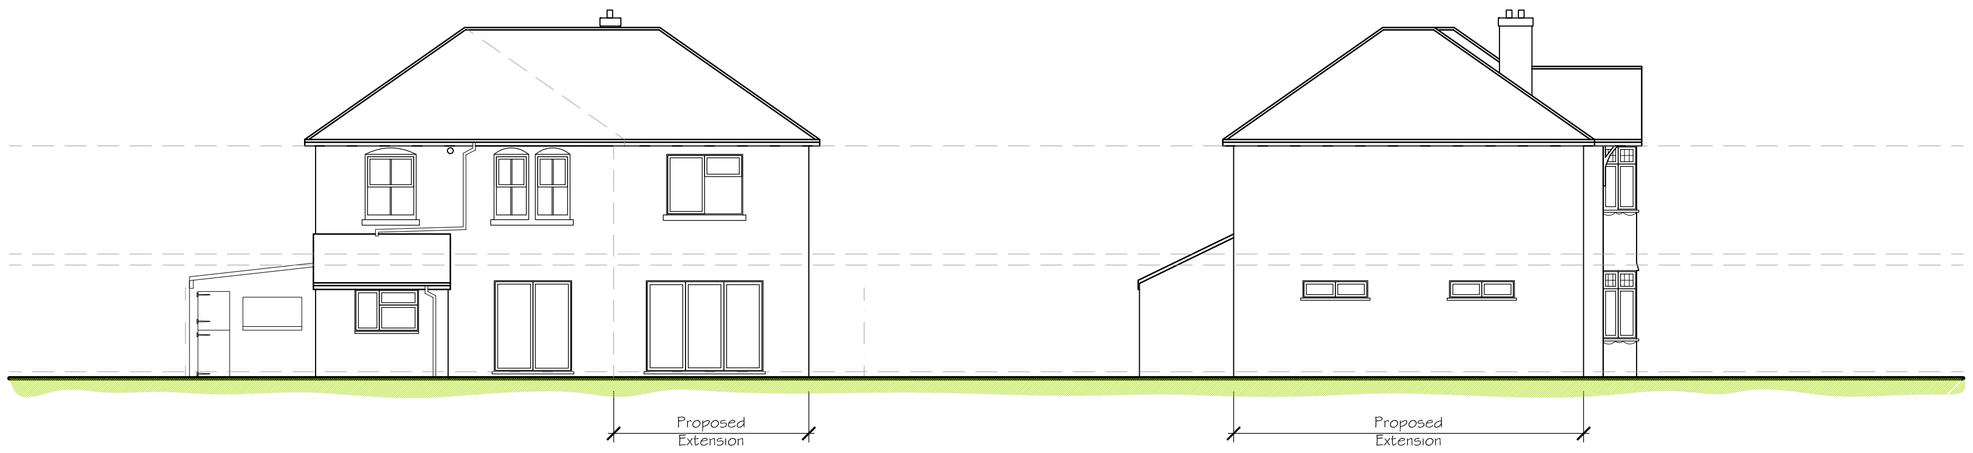

Proposed Rear Elevation 1:100

Proposed Side Elevation 1:100

Drawing Notes:

The Copyright of this drawing belongs solely to BPS Design Consultants Ltd and it should not be copied or reproduced without written consent from BPS Design Consultants.

Any written dimensions to take precident over scaling and all dimensions should be checked on site.

This drawing has been prepared for the purposes of planning consent and should NOT be used for construction or any other use.

Part Wall Agreements to be resolved by client and appointed Party Wall Surveyor, not BPS Design Consultants Ltd responsibility.

SCALE (Metres) 1:100 @ A1 Sheet

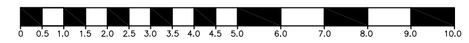

SCALE (Metres) 1:250 @ A1 Sheet



SCALE (Metres) 1:500 @ A1 Sheet



SCALE (Metres) 1:1250 @ A1 Sheet

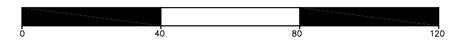



Proposed Block Plan 1:500

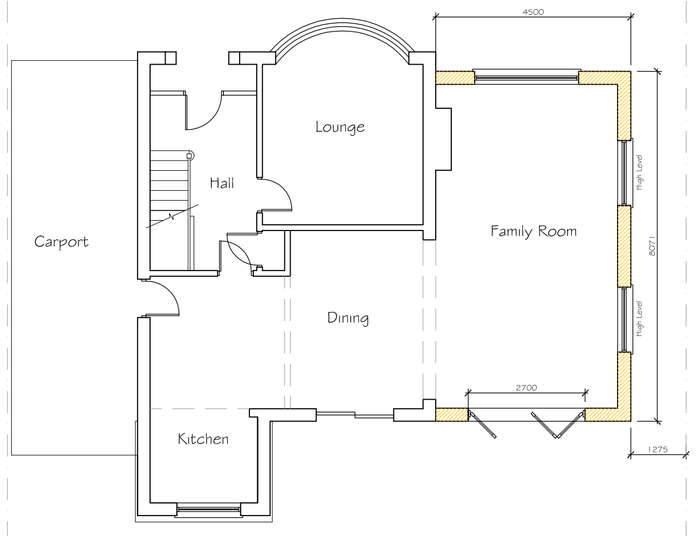

Proposed Ground Floor Plan 1:100

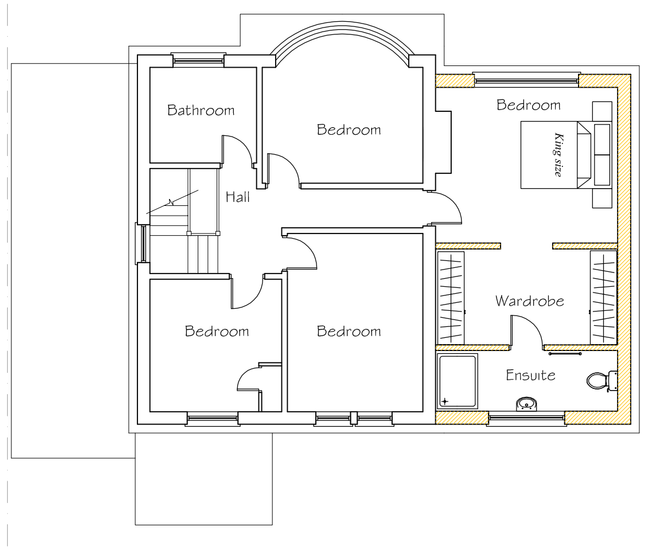

Proposed First Floor Plan 1:100

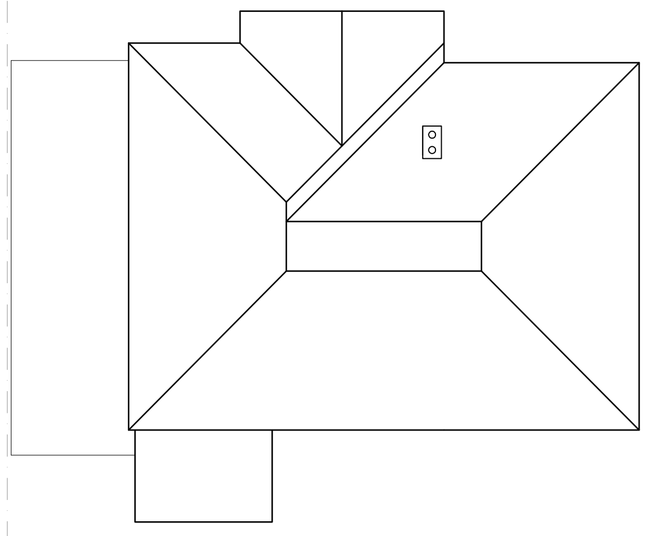

Proposed Roof Plan 1:100

Proposed Elevations and Plans 1:100

BPS Design Consultants Ltd
Architectural Services and Structural Engineers
Seafields, Dodwell lane, Bursledon, Southampton, SO31 1DJ
Tel: 023 8040 4017
robert@bpsdesign.co.uk Mobile: 07915 604 293
colin@bpsdesign.co.uk Mobile: 07886 855 897
www.bpsdesign.co.uk

Project:	56 St Johns Road Hedge End Southampton
Client:	Mrs S Marson
Dwg Title:	Proposed Side Extension
Dwg No: PL/02	Revision: -
Date: May 2016	By: rjn — Scale: As Shown

The Copyright of this drawing belongs soley to BPS Design Consultants Ltd. It should not be copied or reproduced without consent from BPS Design Consultants Ltd. Original drawing at A1 size.