This drawing is not to be scaled. The architect is to be informed of any errors before work proceeds. The general contractor is responsible for checking all dimensions.

Notes

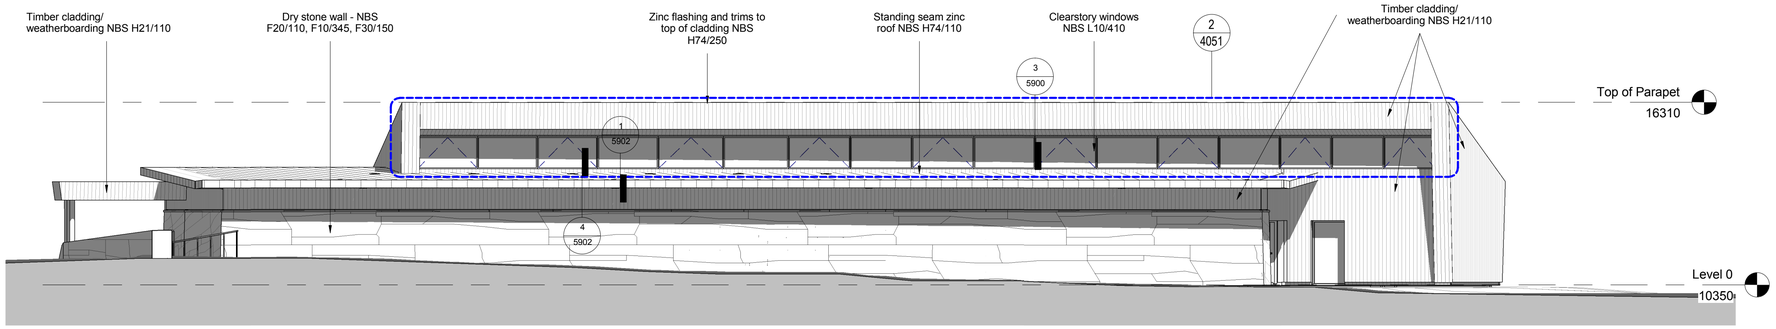

1 Waterside Centre Elevation A
1 : 100

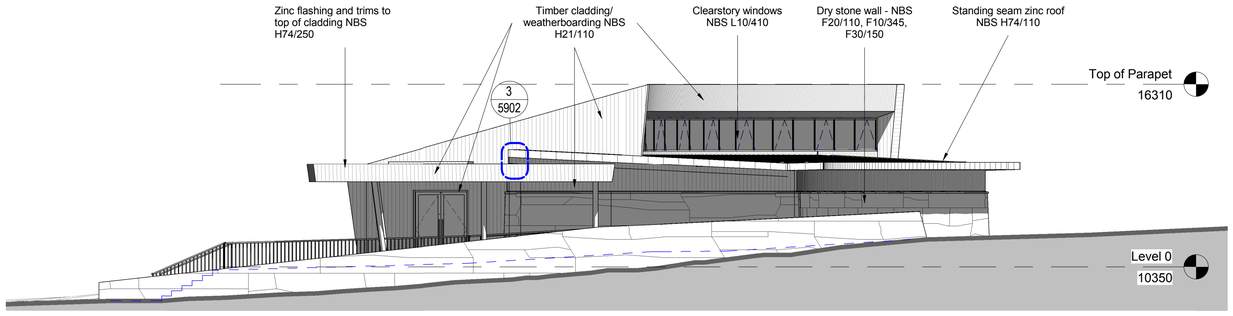

2 Waterside Centre Elevation B
1 : 100

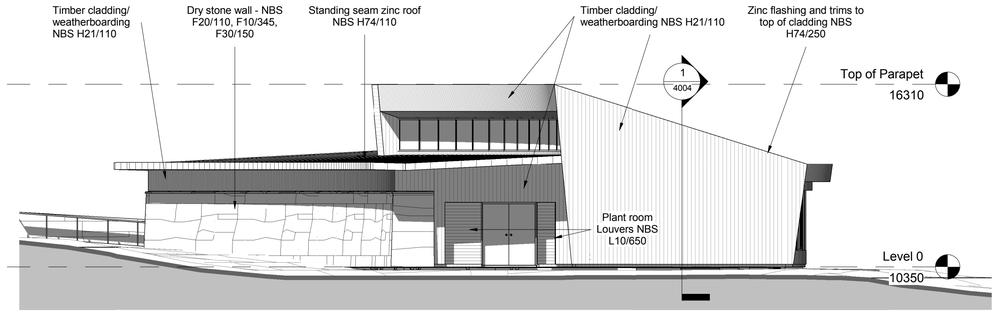

3 Waterside Centre Elevation D
1 : 100

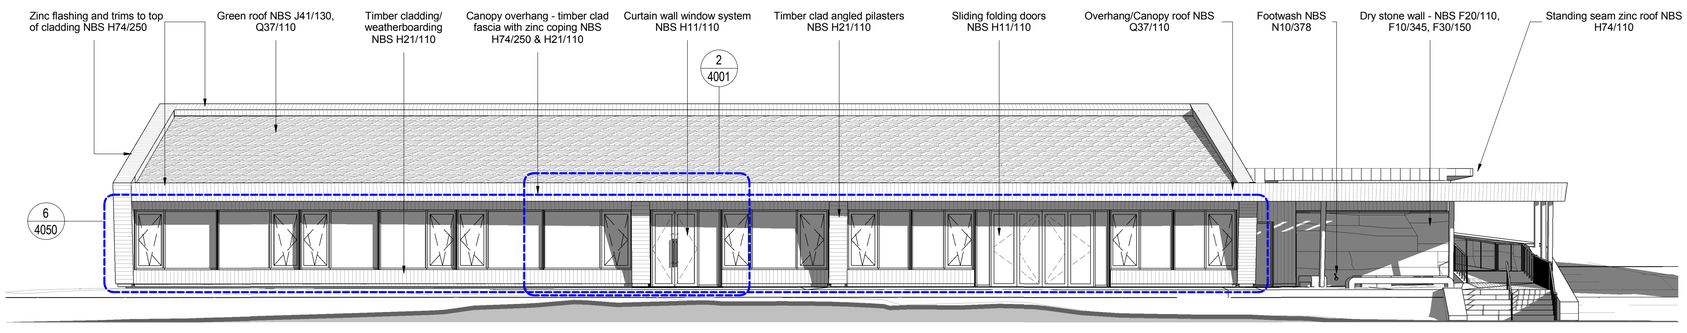

4 Waterside Centre Elevation C
1 : 100

Rev	Date	Description	Drwn	Chkd
B	26-04-2016	Planning Non-Material Amendment		CP
A	10-07-2015	Construction Issue		CP

r h partnership architects
94 Chesterton Road Cambridge CB4 1ER
T 01223 316309 F 01223 324152
www.rhpartnership.co.uk
cambridge@rhpartnership.co.uk

Project
Lakeside Country Park
Eastleigh, Hampshire

Drawing
Proposed Waterside Centre Elevations

Drawing Number: P0013 - A - 2225 - B
Revision

Scale(s)	First Issued	Size	Drwn	Chkd
1 : 100	06/03/15	A1	NF	DS

Status
Construction