Euro Garages-Chickenhall

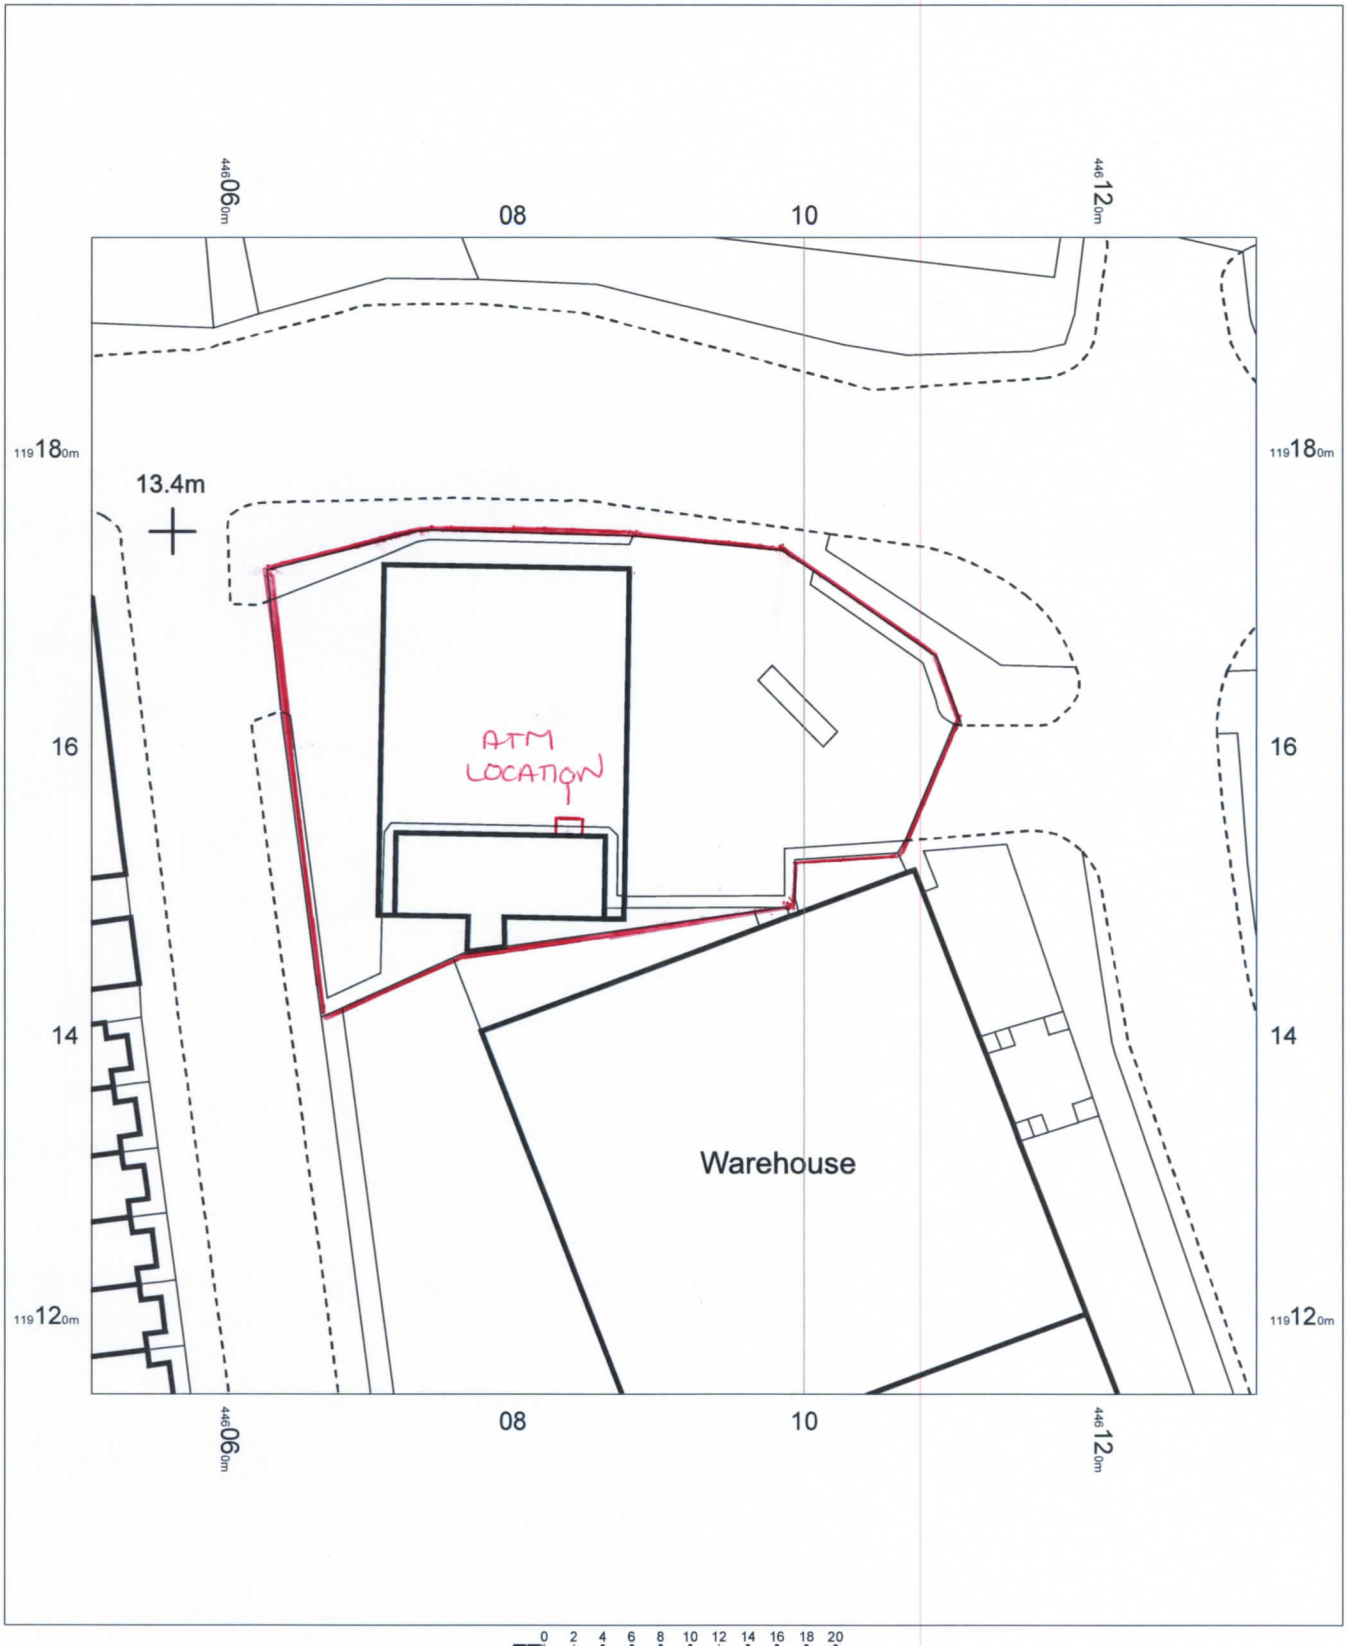

Euro Garages-Chickenhall
Bishopstoke Road
Eastleigh
SO50 6AF

3463717

OS MasterMap 1250/2500/10000 scale
13 May 2016, ID: BLJT-00528235
www.planningapplicationmaps.co.uk

1:500 scale print at A4, Centre: 446091 E, 119155 N

©Crown Copyright and database rights 2016 OS 100019980

N

OS Data

bluejet mapping