Bishopstoke Road

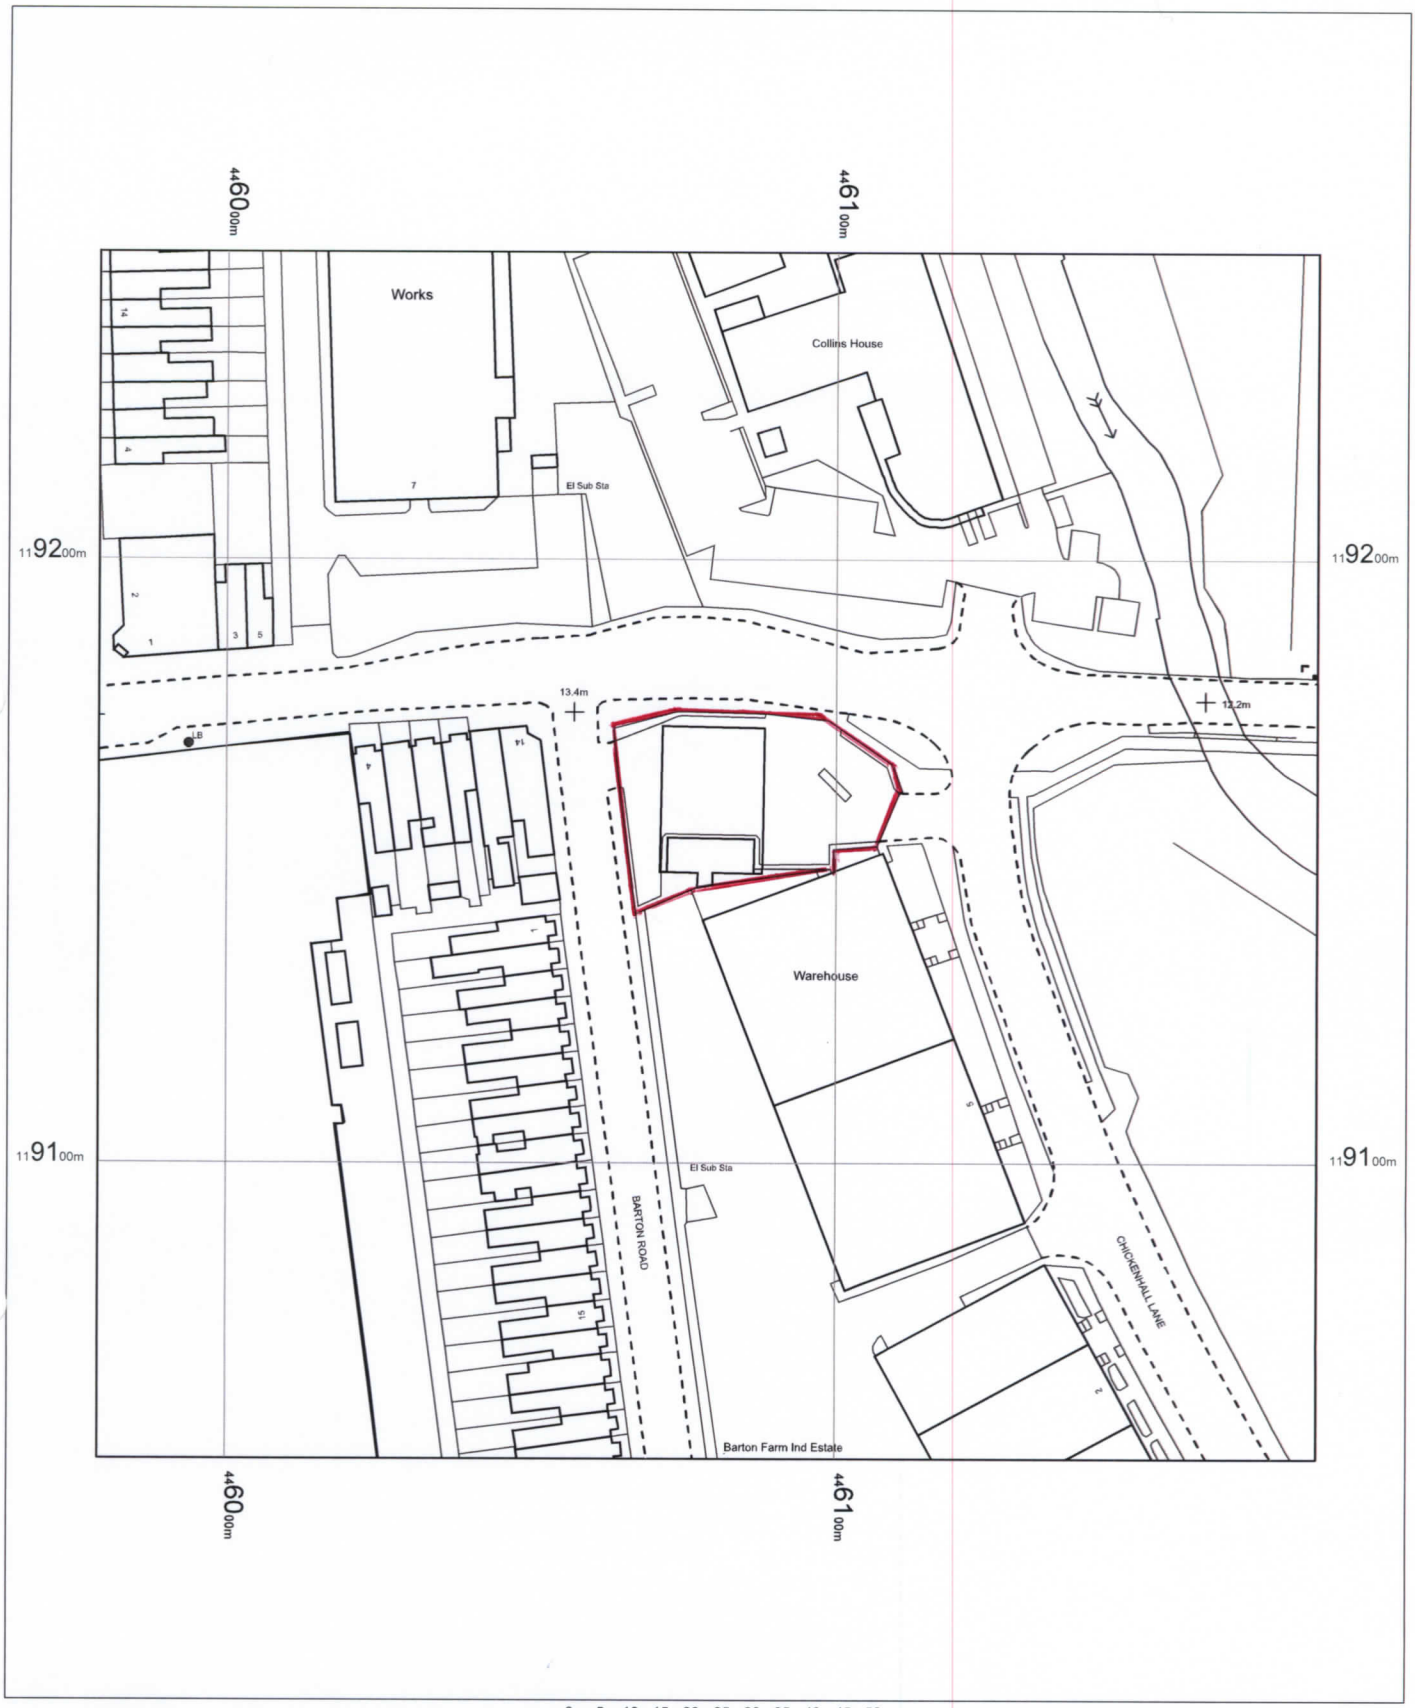

0 5 10 15 20 25 30 35 40 45 50
m

Euro Garages Chickenhall
Bishopstoke Road
Eastleigh
SO50 6AF

T013995

OS MasterMap 1250/2500/10000 scale
03 February 2016, ID: BLJT-00499230
www.planningapplicationmaps.co.uk

1:1250 scale print at A4, Centre: 446079 E, 119151 N

©Crown Copyright Ordnance Survey. Licence no. 100051661

N

Data

bluejet mapping